


EROSION CONTROL BARRIER

SCALE: NONE

SEQUENCE OF CONSTRUCTION

- EROSION CONTROL MEASURES TO BE INSTALLED
- REMOVE STUMPS AS SHOWN
- BUILD SHORELINE BEACH AREA
- ONCE SITEWORK IS COMPLETE, ALL DISTURBED AREAS TO BE TREATED WITH LOAM AND SEED
- CONSTRUCT PROPOSED SCREEN HOUSE
- DISTURBED AREAS AND LOAM STOCKPILES REMAINING IDLE FOR MORE THAN 30 DAYS BE STABILIZED OR COVERED WITH TARPS.




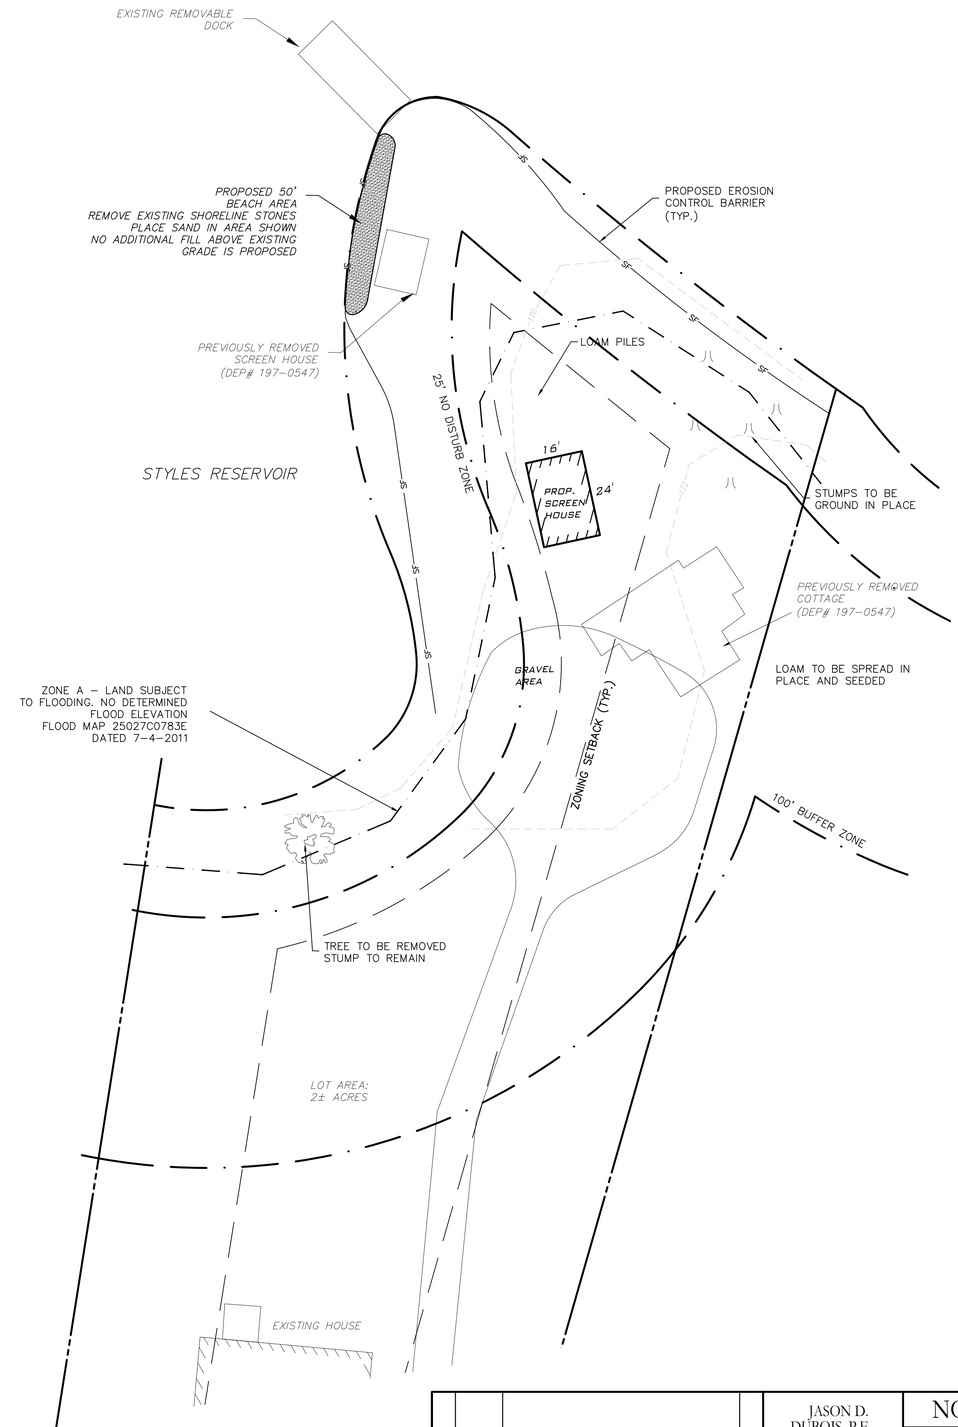

GRAPHIC SCALE

20 0 10 20 40 80

(IN FEET)
1" = 20'

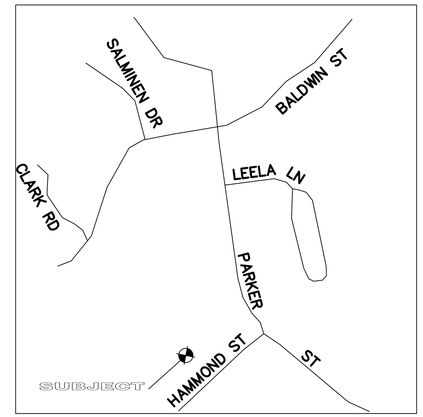

LOT LOCUS

SCALE: N.T.S.

TAX MAP REFERENCES:

TAX MAP 49-A4

RECORD OWNERS

WILLIAM KLANSEK
6 HAMMOND STREET
LEICESTER, MA
DB 48895 PG 126

SYMBOL KEY

MONUMENT	⊡	BITUMINOUS	BIT.
IRON PIPE	●	CONCRETE	CONC.
DRAIN MANHOLE	⊕DMH	INVERT	INV.
ELECTRIC MANHOLE	Ⓔ	REINFORCED CONCRETE PIPE	RCP
CATCH BASIN	▦CB	POLYVINYL CHLORIDE PIPE	PVC
UTILITY POLE	○	HIGH DENSITY PLASTIC	HDPE
GUY WIRE	GUY	IRON PIPE	I.P.
BENCH MARK	⊗	FOUND	FND.
CHAIN LINK FENCE	——x——	BOLLARD	BOL.
WOOD / STOCKADE FENCE	——▯——	SEWER MANHOLE	SMH
DRAIN LINE	——D——	DRAINAGE MANHOLE	DMH
OVERHEAD WIRES	——OHW——	WATER GATE	WG
CONTOUR 5' INTERVAL		HYDRANT	HYD.
CONTOUR 1' INTERVAL		UTILITY POLE	UP
X 69.33'	SPOT GRADE	GUY WIRE	GUY



NO.	DATE	REVISION	BY

JASON D. DUBOIS, P.E.
PROFESSIONAL ENGINEER
MA.LIC.NO.: 48724

JEREMY S. CROTEAU, P.L.S.
PROFESSIONAL LAND SURVEYOR
LIC.NO.: 48722

NORTH

SITE PLAN
SITE ADDRESS:
6 HAMMOND STREET
LEICESTER, MA

CLIENT:
WILLIAM KLANSEK
6 HAMMOND STREET
LEICESTER, MA

DRAWN BY:	JSC
CK'D BY	JDD
REV #:	0
DATE:	6-23-20
SCALE:	1"=20'
PROJECT #:	20-171
DWG. NO.:	S-1

DUBOIS & CROTEAU ENGINEERING &SURVEY INC.
CHARLTON, MA
508-769-6859
508-341-2157