
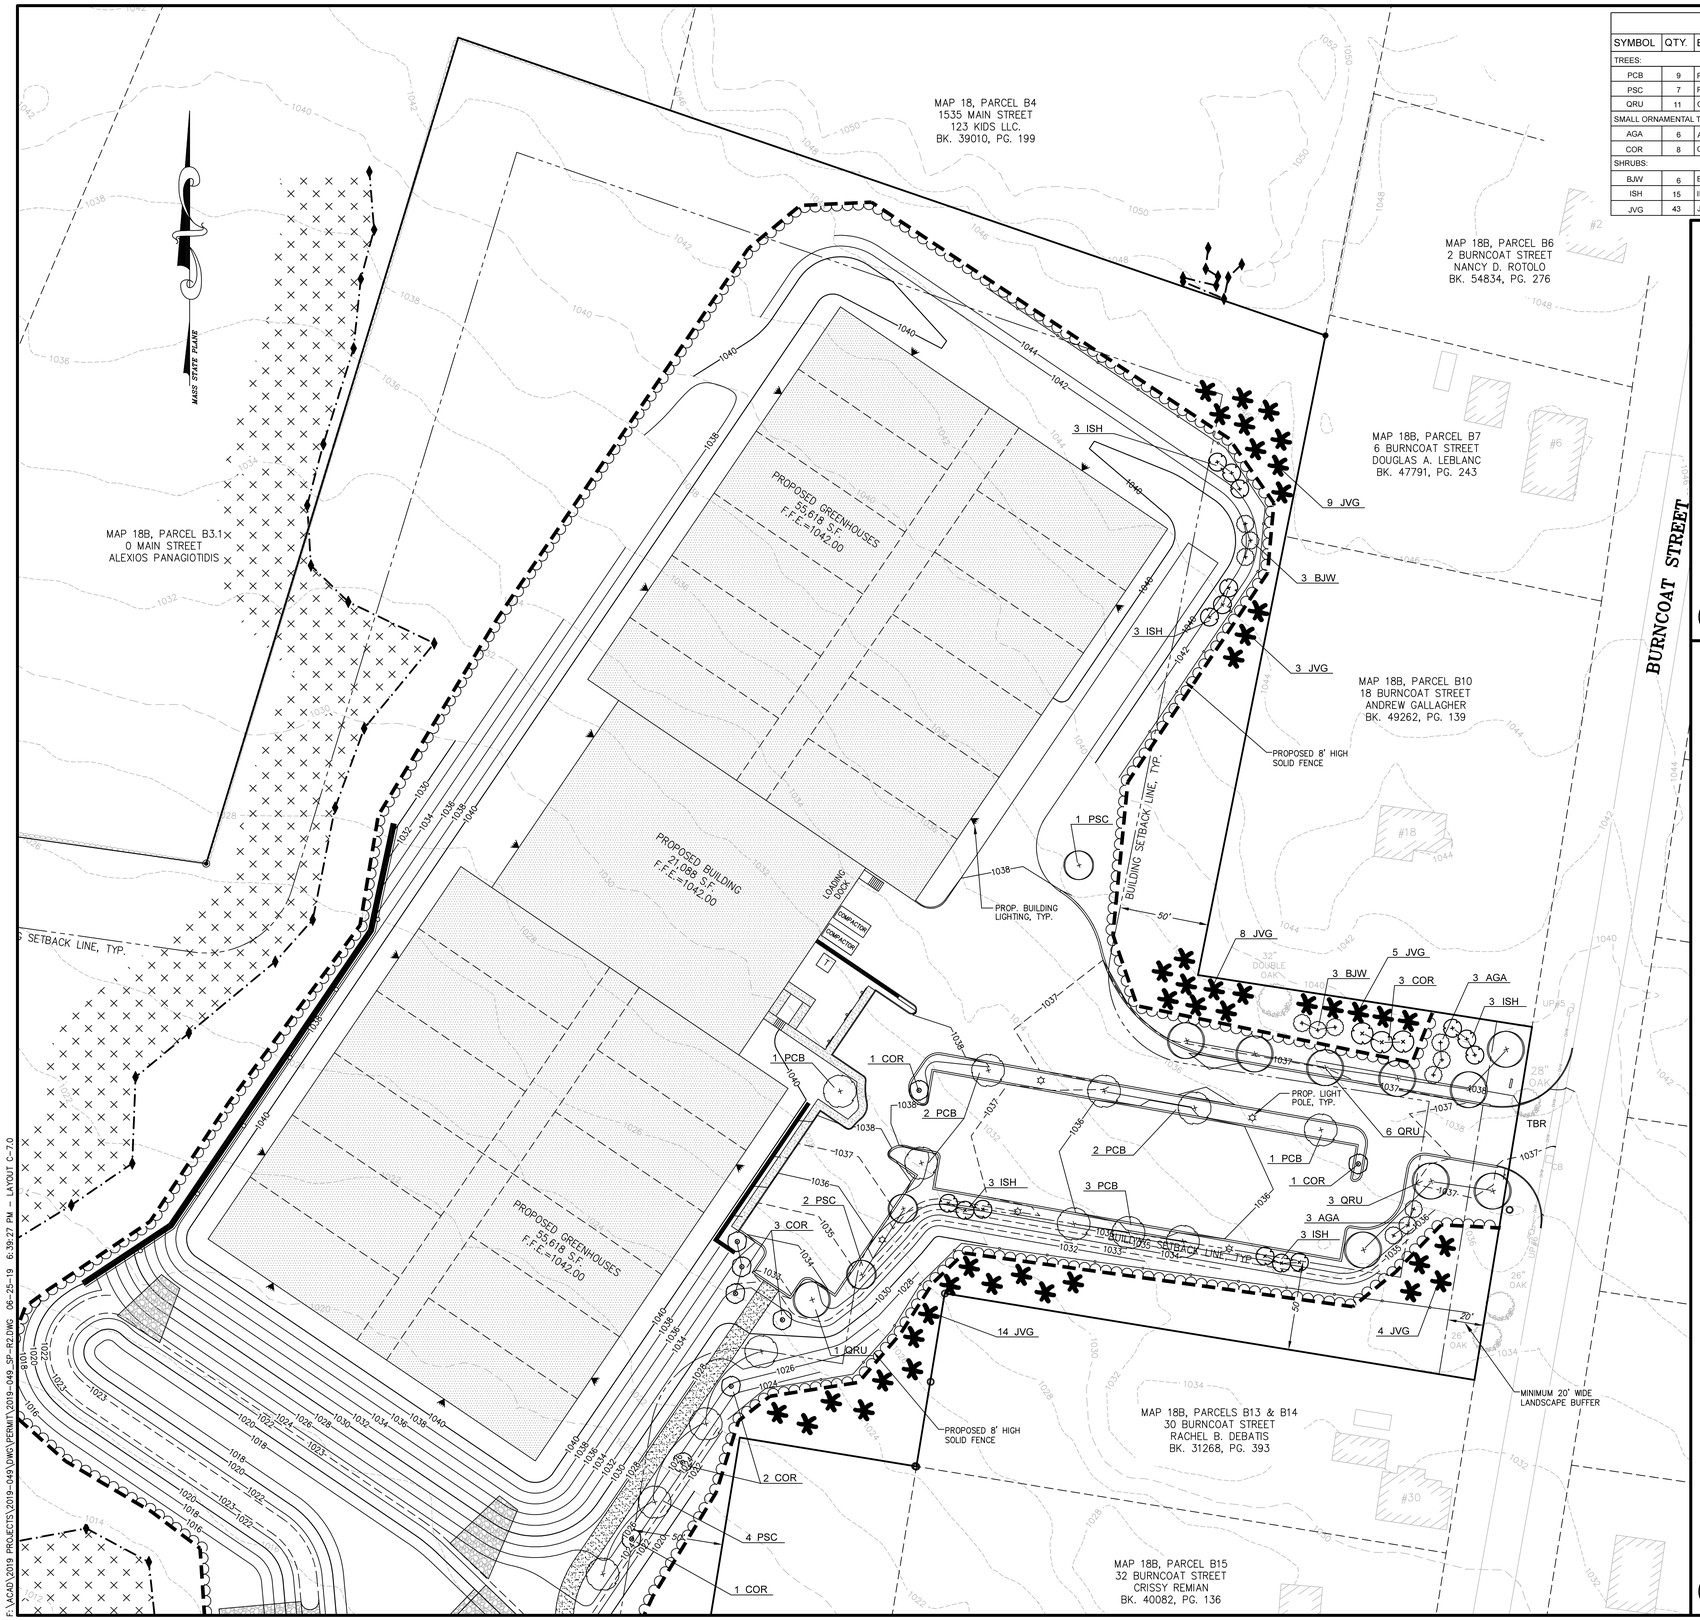



PLANT SCHEDULE

SYMBOL	QTY.	BOTANICAL NAME	COMMON NAME	MINIMUM SIZE
TREES:				
PCB	9	PYRUS CALLERYANA 'BRADFORD'	'BRADFORD' / CALLERY PEAR	2" TO 2.5" CAL.
PSC	7	PRUNUS SARGENTII	SARGENT CHERRY	2" TO 2.5" CAL.
QRU	11	QUERCUS RUBRA	RED OAK	2" TO 2.5" CAL.
SMALL ORNAMENTAL TREES:				
AGA	6	AMELANCHIER X GRANDIFLORA 'AUTUMN BRILLIANCE'	AUTUMN BRILLIANCE SERVICEBERRY	1.5" TO 2" CAL.
COR	8	CORNUS KOUSA	KOUSA DOGWOOD	1.5" TO 2" CAL.
SHRUBS:				
BJW	6	BERBERIS JULIANAE	WINTERGREEN BARBERRY	2 - 3' HT.
ISH	15	ILEX GLABRA 'SHAMROCK'	SHAMROCK INKBERRY	2 - 3' HT.
JVG	43	JUNIPERUS VIRGINIANA	EASTERN RED CEDAR	5 - 6' HT.

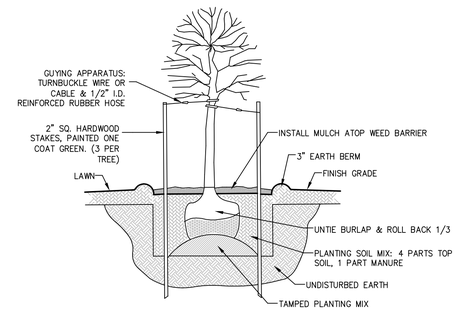


1 TREE PLANTING DETAIL
SCALE: N.T.S.

NOTES:
1. CONTRACTOR TO CONFIRM WITH MANUFACTURER ON PROPER INSTALLATION OF BALLAST, BALLAST MOUNTING, LIGHT POLE, BASE PLATE AND ANCHORING
2. APPROVED EQUALS MAY BE USED IN LUMINAIRE ASSEMBLY PROVIDED IT MEETS MANUFACTURER'S SPECIFICATIONS.
3. FINAL POLE STYLE AND FIXTURE STYLE AND COLOR PER FACILITY OWNER.

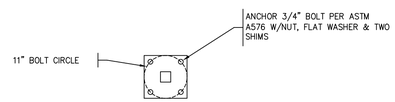

BASE PLAN VIEW

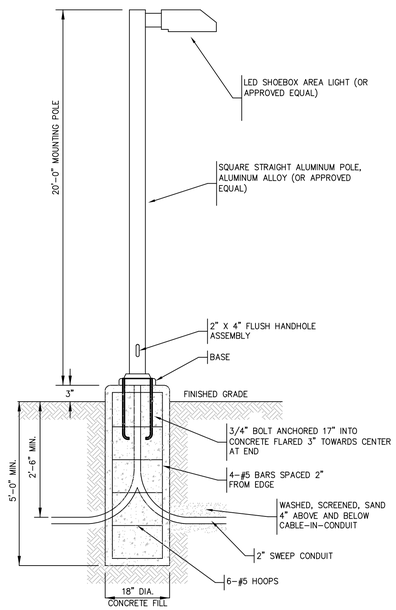

2 LIGHT POLE DETAIL
SCALE: N.T.S.

ASE
Andrews Survey & Engineering, Inc.
Land Surveying - Civil Engineering - Site Planning
P.O. Box 312, 104 Mendon Street
Uxbridge, Massachusetts 01569
P: 508-278-3897 F: 508-278-2289
500 East Washington Street
North Attleboro, Massachusetts 02760
P: 508-316-0452 F: 508-316-0963

APPROVAL UNDER SITE PLAN REVIEW
TOWN OF LEICESTER PLANNING BOARD

BEING A MAJORITY DATE:

PROJECT: CULTIVATE BURNCOAT
22 BURNCOAT STREET
LEICESTER, MA 01524

APPLICANT: CULTIVATE HOLDINGS LLC
P.O. BOX 245
LEICESTER, MA 01524

REVISIONS

NO.	DATE	DESCRIPTION
1	5/30/19	PER QUINN ENGINEERING, INC. REVIEW COMMENTS
2	6/25/19	PER TOWN DEPARTMENT COMMENTS

GRAPHIC SCALE
40 0 20 40 80
(IN FEET)
1 inch = 40 feet

SHEET TITLE
LANDSCAPING & LIGHTING

DES BY: TRB, RJF | DATE: APR. 18, 2019
CHK BY: RMM, BJA | PROJ. NO. 2019-049
C-7.0
PLAN NO. L-5821

2019 © COPYRIGHT ANDREWS SURVEY & ENGINEERING, INC.

F:\ACAD\2019 PROJECTS\2019-049\DWG\PERMIT\2019-049_SP-R2.DWG 06-25-19 6:39:27 PM - LAYOUT C-7.0