

SITE PLANT LIST

KEY		QTY.	BOTANICAL NAME	COMMON NAME	SIZE
•		20	TIGER LILY	LILIUM LANCIFOLIUM	1 QT
		6	HYDRANGEA	HYDRANGEA MACROPHYLLA	2 GALLON
		8	RHODODENDRON	RHODODENDRON FERRUGINEUM	2 GALLON
		12	WASHINGTON HAWTHORN	CRAETAGUS PHAENOPYRUM	3"–3.5", B&B
		8	CRABAPPLE	MALUS SPP.	3"–3.5", B&B
		6	WHITE PINE	PINUS STROBUS	3"–3.5", B&B

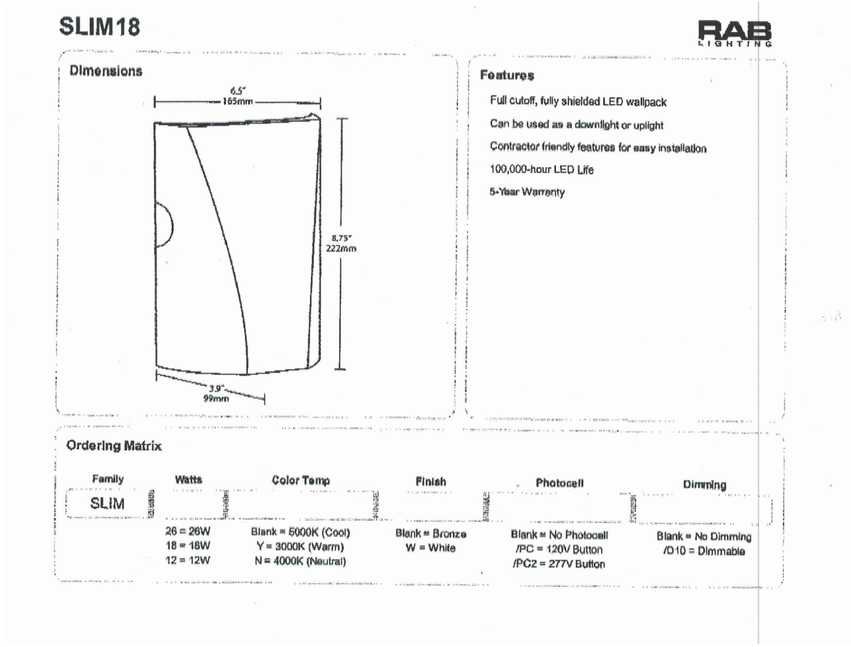

WALL PACK LIGHTING DETAIL

NOT TO SCALE

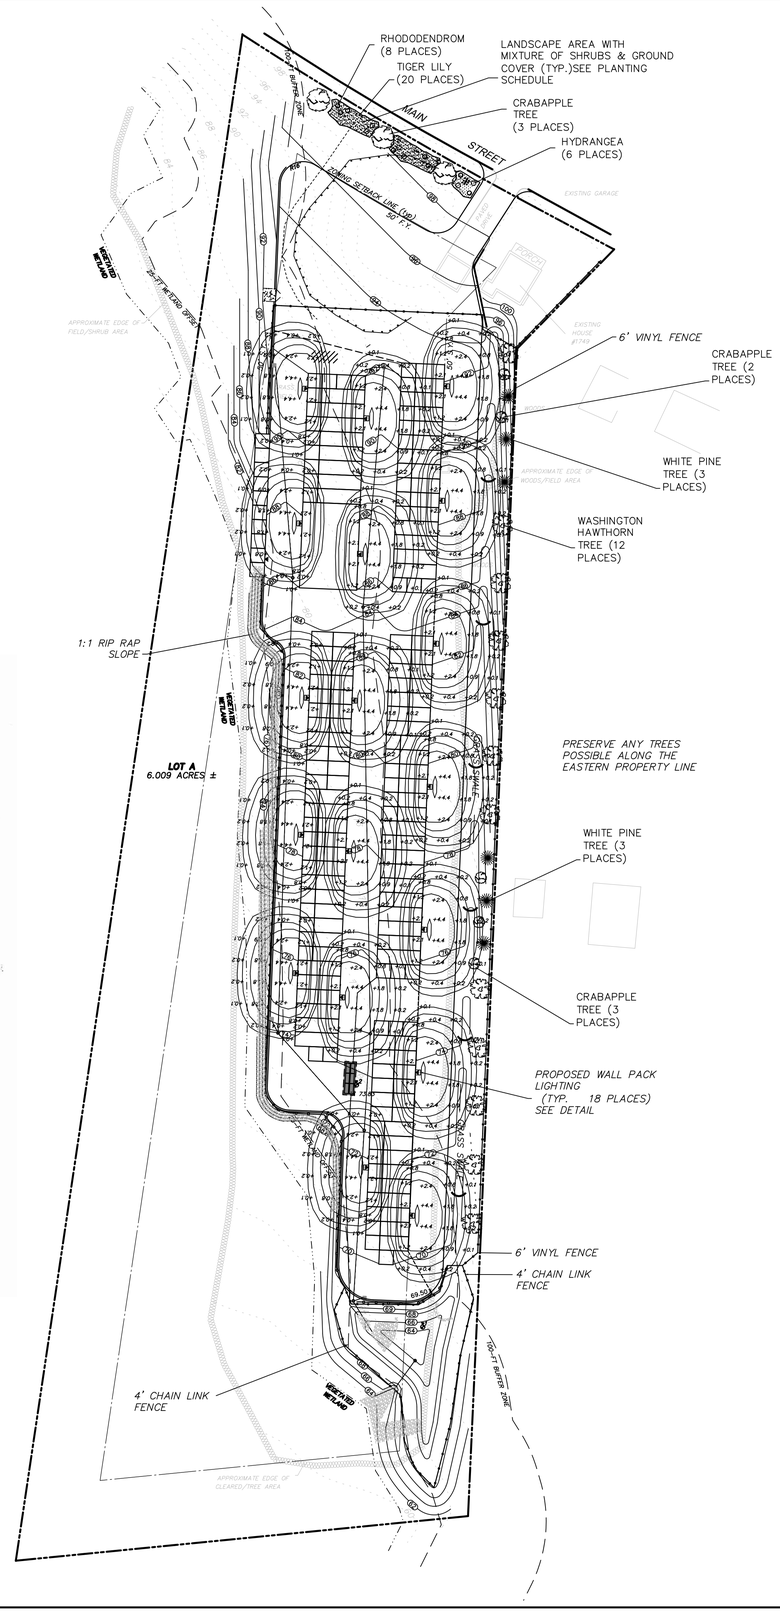



GRAPHIC SCALE

50 0 25 50 100 200

(IN FEET)
1" = 50'

NORTH

JEREMY S. CROTEAU, P.L.S.
PROFESSIONAL LAND SURVEYOR
M.L.I.C. NO.: 49722

NO.	DATE	REVISION
4	12/1/16	REVISED LANDSCAPING
3	11/4/16	REVISED PER REVIEW COMMENTS
2	10/16/16	REVISED PER REVIEW COMMENTS
1	9/22/16	REVISED PER REVIEW COMMENTS

DC ENGINEERING & SURVEYING, INC.
GRANITE TOWN, MA
508–769–6556
508–341–2127

CLIENT:
C&J REALTY TRUST
P.O. BOX 99
PAXTON, MA 01612

LANDSCAPE & LIGHTING PLAN
SITE ADDRESS:
1749 MAIN STREET
LEICESTER, MA

DRAWN BY:	JDD
CK'D BY	JDD
REV #:	4
DATE:	7–9–16
SCALE:	1"=50'
PROJECT #:	16–137
DWG. NO.:	L–1