	Key	QTY	Latin Name	Common Name	Size	Notes
TREES						
	AC	5	Amelanchier canadensis	Shadblow Serviceberry	7-8' HT	Multistem tree
	CK	4	Cornus kousa	Kousa dogwood	2" - 2.5" Cal.	Single Stem, Tree form
	GT	2	Gledtsia tricanthos	Shademaster Honeylocust	2" Cal.	
	CM	3	Cornus mas	Cornellian Cherry	6' HT	Multistem tree
	LS	2	Liquidambar styraciflua	Sweetgum	2" - 2.5" Cal.	
	LT	2	Liriodendron tulipfera	Tulip Tree	2" Cal.	
	NS	2	Nyssa sylvatica 'Jolly'	Jolly Tupelo	2" Cal.	
	PC	4	Prunus cerasifera	Purple Leaf Plum	2" - 2.5" Cal.	
	PS	4	Prunus serrulata	Kwansan Cherry	2" - 2.5" Cal.	
	PCA	3	Pyrus calleryana	Callery Pear	2" - 2.5" Cal.	
	PP	1	Parrotia persicaria	Persian Ironwood	2.5-3" Cal	Multistem tree
	QP	4	Quercus plaustris	Pin Oak	2" - 2.5" Cal.	Lowest branches at 6' HT
	QR	7	Quercus rubrum	Northern Red Oak	2" - 2.5" Cal.	Lowest branches at 6' HT
	TC	3	Tillia cordata	Little Leaf Linden	2" - 2.5" Cal.	
SHRUBS						
	IG	22	Ilex glabra	Inkberry	2-2.5' HT	Plant 42" O.C.
	VB	16	Viburnum spp	Mixed Viburnum Species	2-2.5' HT	Plant 5'-0" O.C.

NOTE: Species Subject to Change within Suggested Tree Planting List of Leicester Planning Board Landscape Rules and Regulations

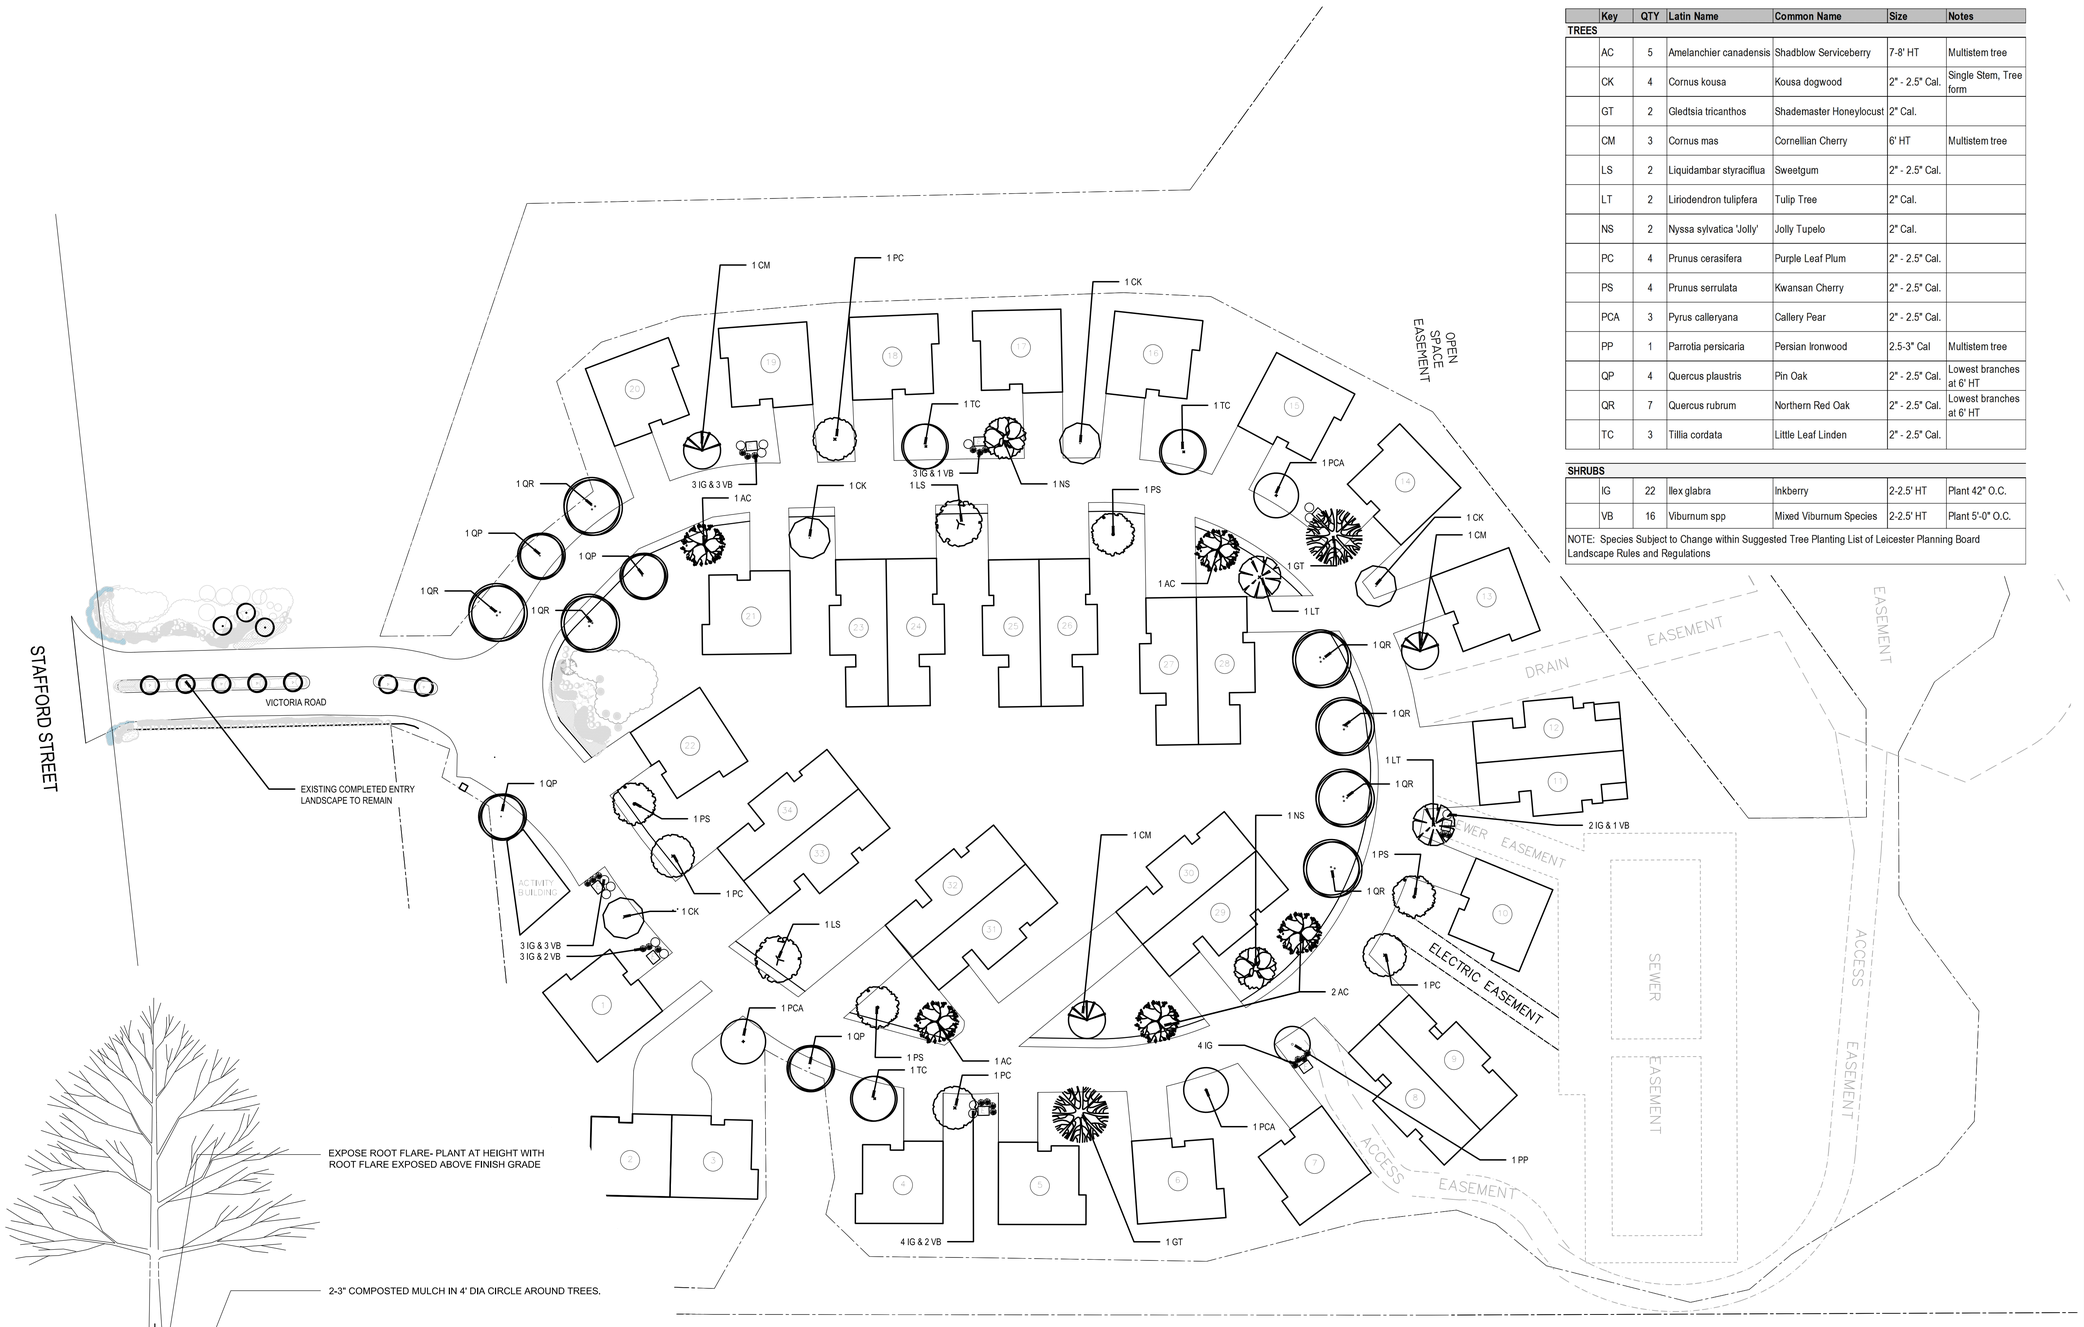

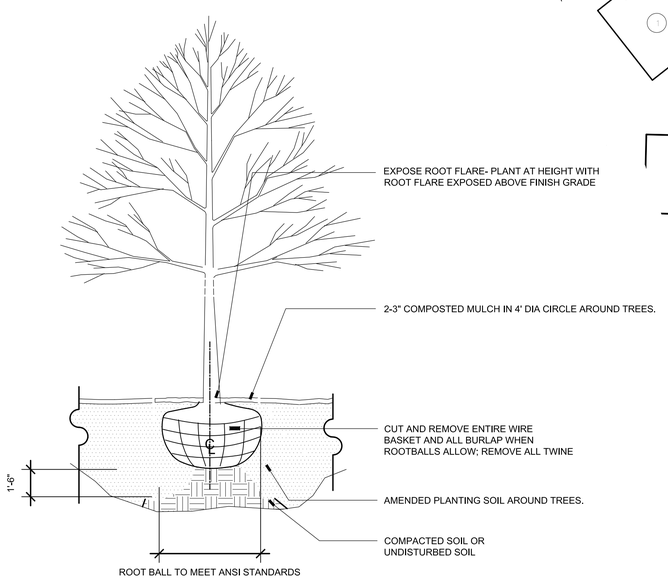

1 DECIDOUS TREE

NTS

NORTH

0 20' 40' 80'
1"=40'

offshoots
PRODUCTIVE LANDSCAPES

547 rutherford ave. | charlestown, ma | 02129
p 617.500.6530 f 617.500.6531

www.offshootsinc.com

BRIARCLIFF ESTATES

Victoria Road, Leicester, MA

ISSUE DATE: March 30, 2017

REVISIONS

#	DATE	DESCRIPTION
4	3/30/2017	Landscape Site Plan

DRAWN: KLK REVIEWED: KLK

Landscape Planting Plan

March 30, 2017

BRIARCLIFF ESTATES

SHEET NUMBER

L1-01