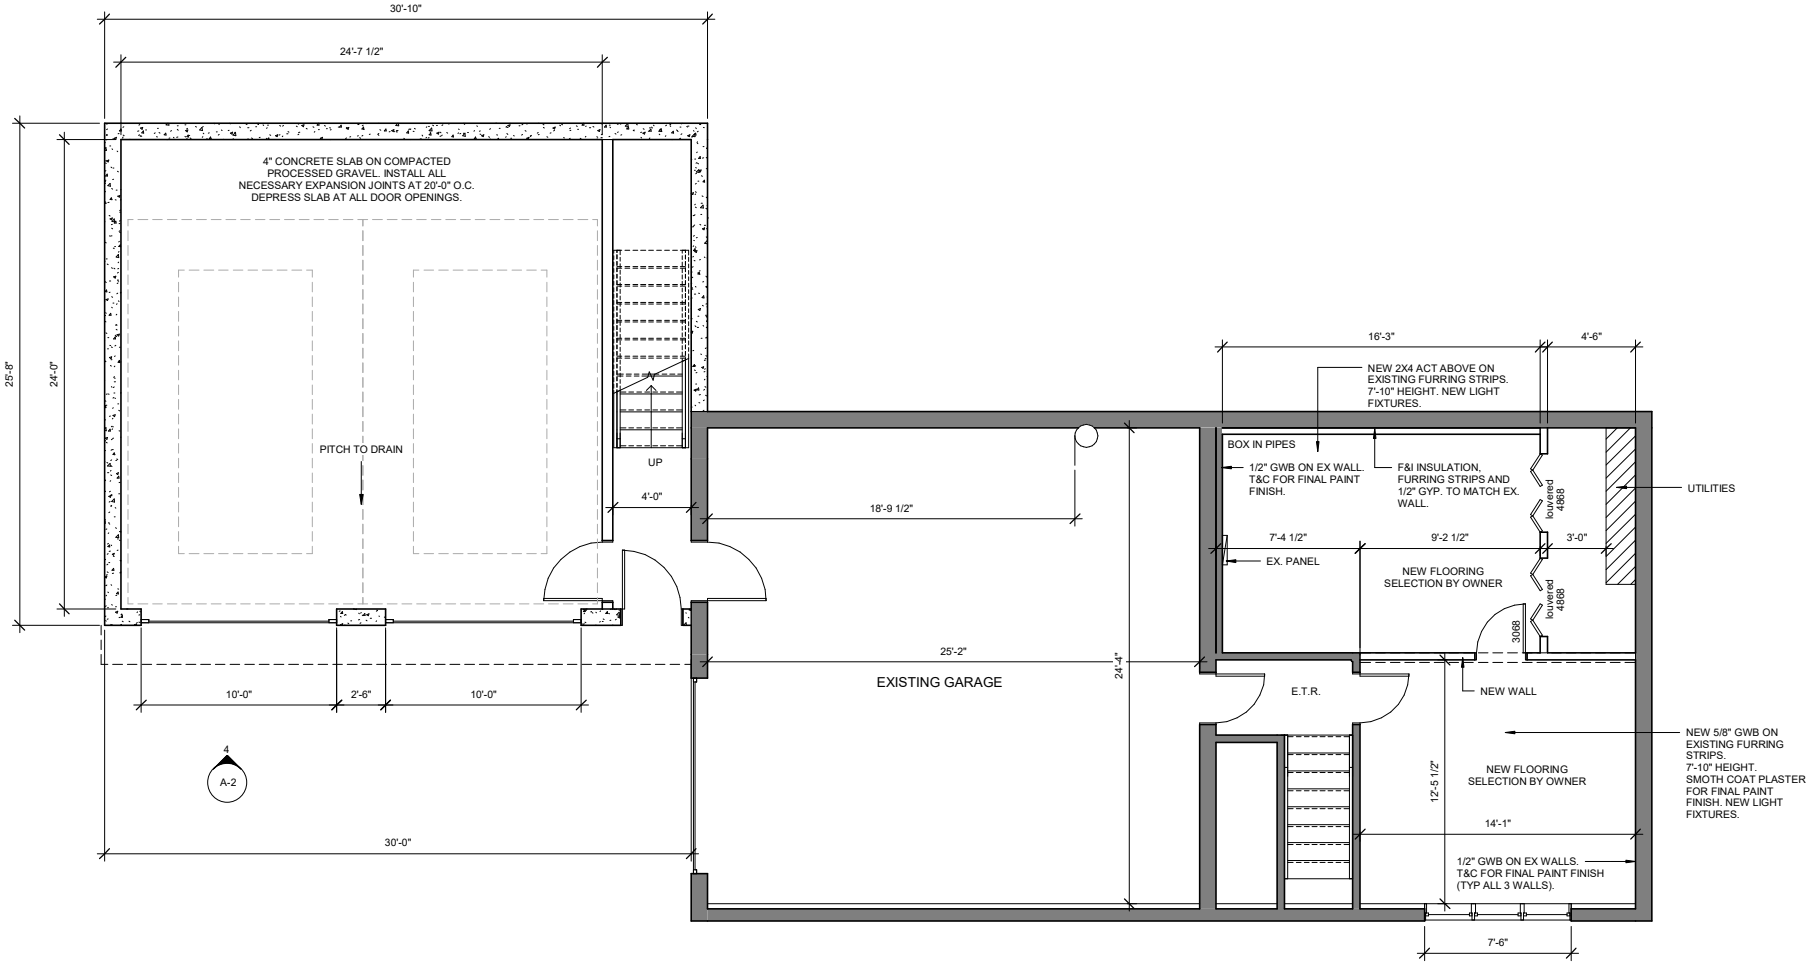
30'-10"
24'-7 1/2"
25'-8"
24'-0"
4" CONCRETE SLAB ON COMPACTED
PROCESSED GRAVEL. INSTALL ALL
NECESSARY EXPANSION JOINTS AT 20'-0" O.C.
DEPRESS SLAB AT ALL DOOR OPENINGS.
PITCH TO DRAIN
UP
4'-0"
10'-0"
2'-6"
10'-0"
4
A-2
30'-0"
18'-9 1/2"
25'-2"
EXISTING GARAGE
24'-4"
16'-3"
4'-6"
NEW 2X4 ACT ABOVE ON
EXISTING FURRING STRIPS.
7'-10" HEIGHT. NEW LIGHT
FIXTURES.
BOX IN PIPES
1/2" GWB ON EX WALL.
T&C FOR FINAL PAINT
FINISH.
F&I INSULATION,
FURRING STRIPS AND
1/2" GYP. TO MATCH EX.
WALL.
louvered
4868
UTILITIES
7'-4 1/2"
9'-2 1/2"
3'-0"
EX. PANEL
NEW FLOORING
SELECTION BY OWNER
louvered
4868
3068
E.T.R.
NEW WALL
NEW 5/8" GWB ON
EXISTING FURRING
STRIPS.
7'-10" HEIGHT.
SMOTH COAT PLASTER
FOR FINAL PAINT
FINISH. NEW LIGHT
FIXTURES.
NEW FLOORING
SELECTION BY OWNER
12'-5 1/2"
14'-1"
1/2" GWB ON EX WALLS.
T&C FOR FINAL PAINT FINISH
(TYP ALL 3 WALLS).
7'-6"