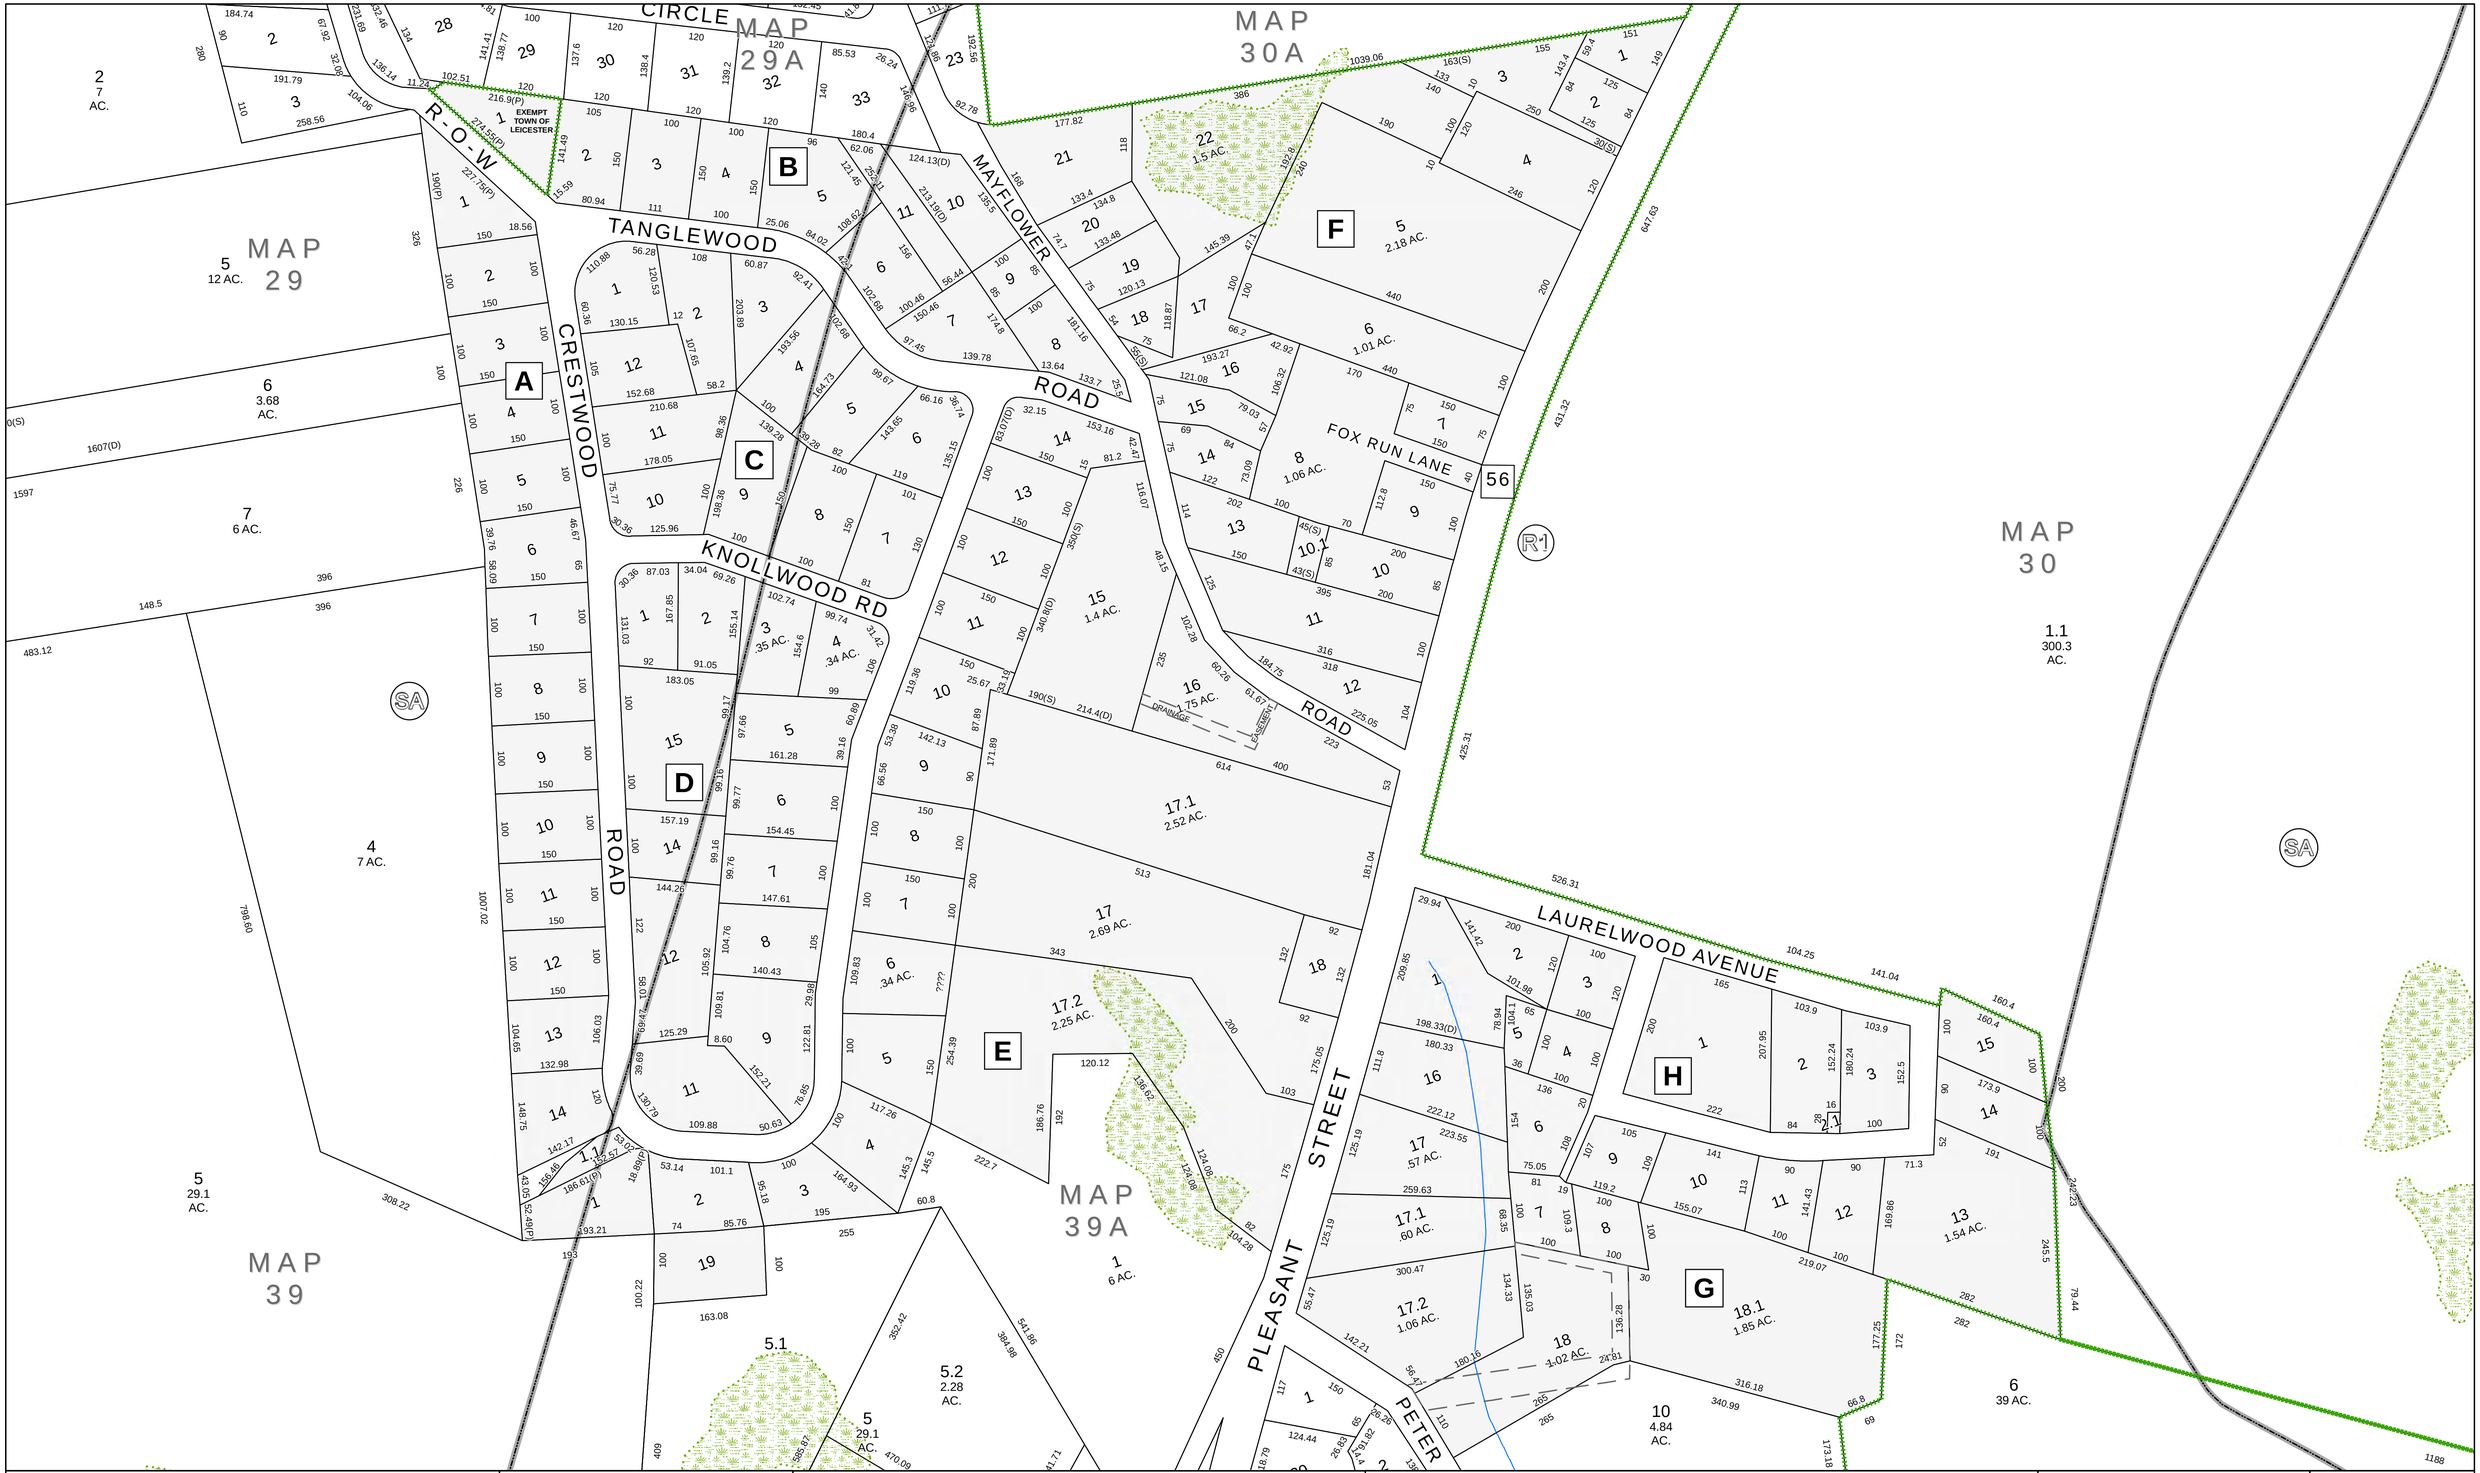

FOR TAX PURPOSES ONLY

THIS MAP IS FOR ASSESSMENT PURPOSES. IT IS NOT TO BE USED FOR LEGAL DESCRIPTION OR CONVEYANCE.

THE HORIZONTAL DATUM IS THE MASSACHUSETTS STATE PLANE COORDINATE SYSTEM, NAD 83

PRODUCED IN 2014 BY

CMRPC
Central Massachusetts Regional Planning Commission
2 WASHINGTON SQUARE, UNION STATION
WORCESTER, MA 01604

LEGEND

- PROPERTY LINES
- EASEMENTS
- EXEMPT PROPERTY
- MAP FOCUS
- BLOCK LETTER
- TOWN BOUNDARY
- WATER
- STREAMS
- WETLANDS
- RAILROAD
- ZONING DISTRICTS

TOWN OF LEICESTER

BOARD OF ASSESSORS

LEICESTER, MASS.

N W E S

REVISED TO: JANUARY 1, 2014

MAP NO.
30B

SCALE 1 in = 104 feet

Date: 7/31/2014 Path: H:\Projects\O_Leicester_GIS\Leicester_Assessor_Maps_26x36.mxd