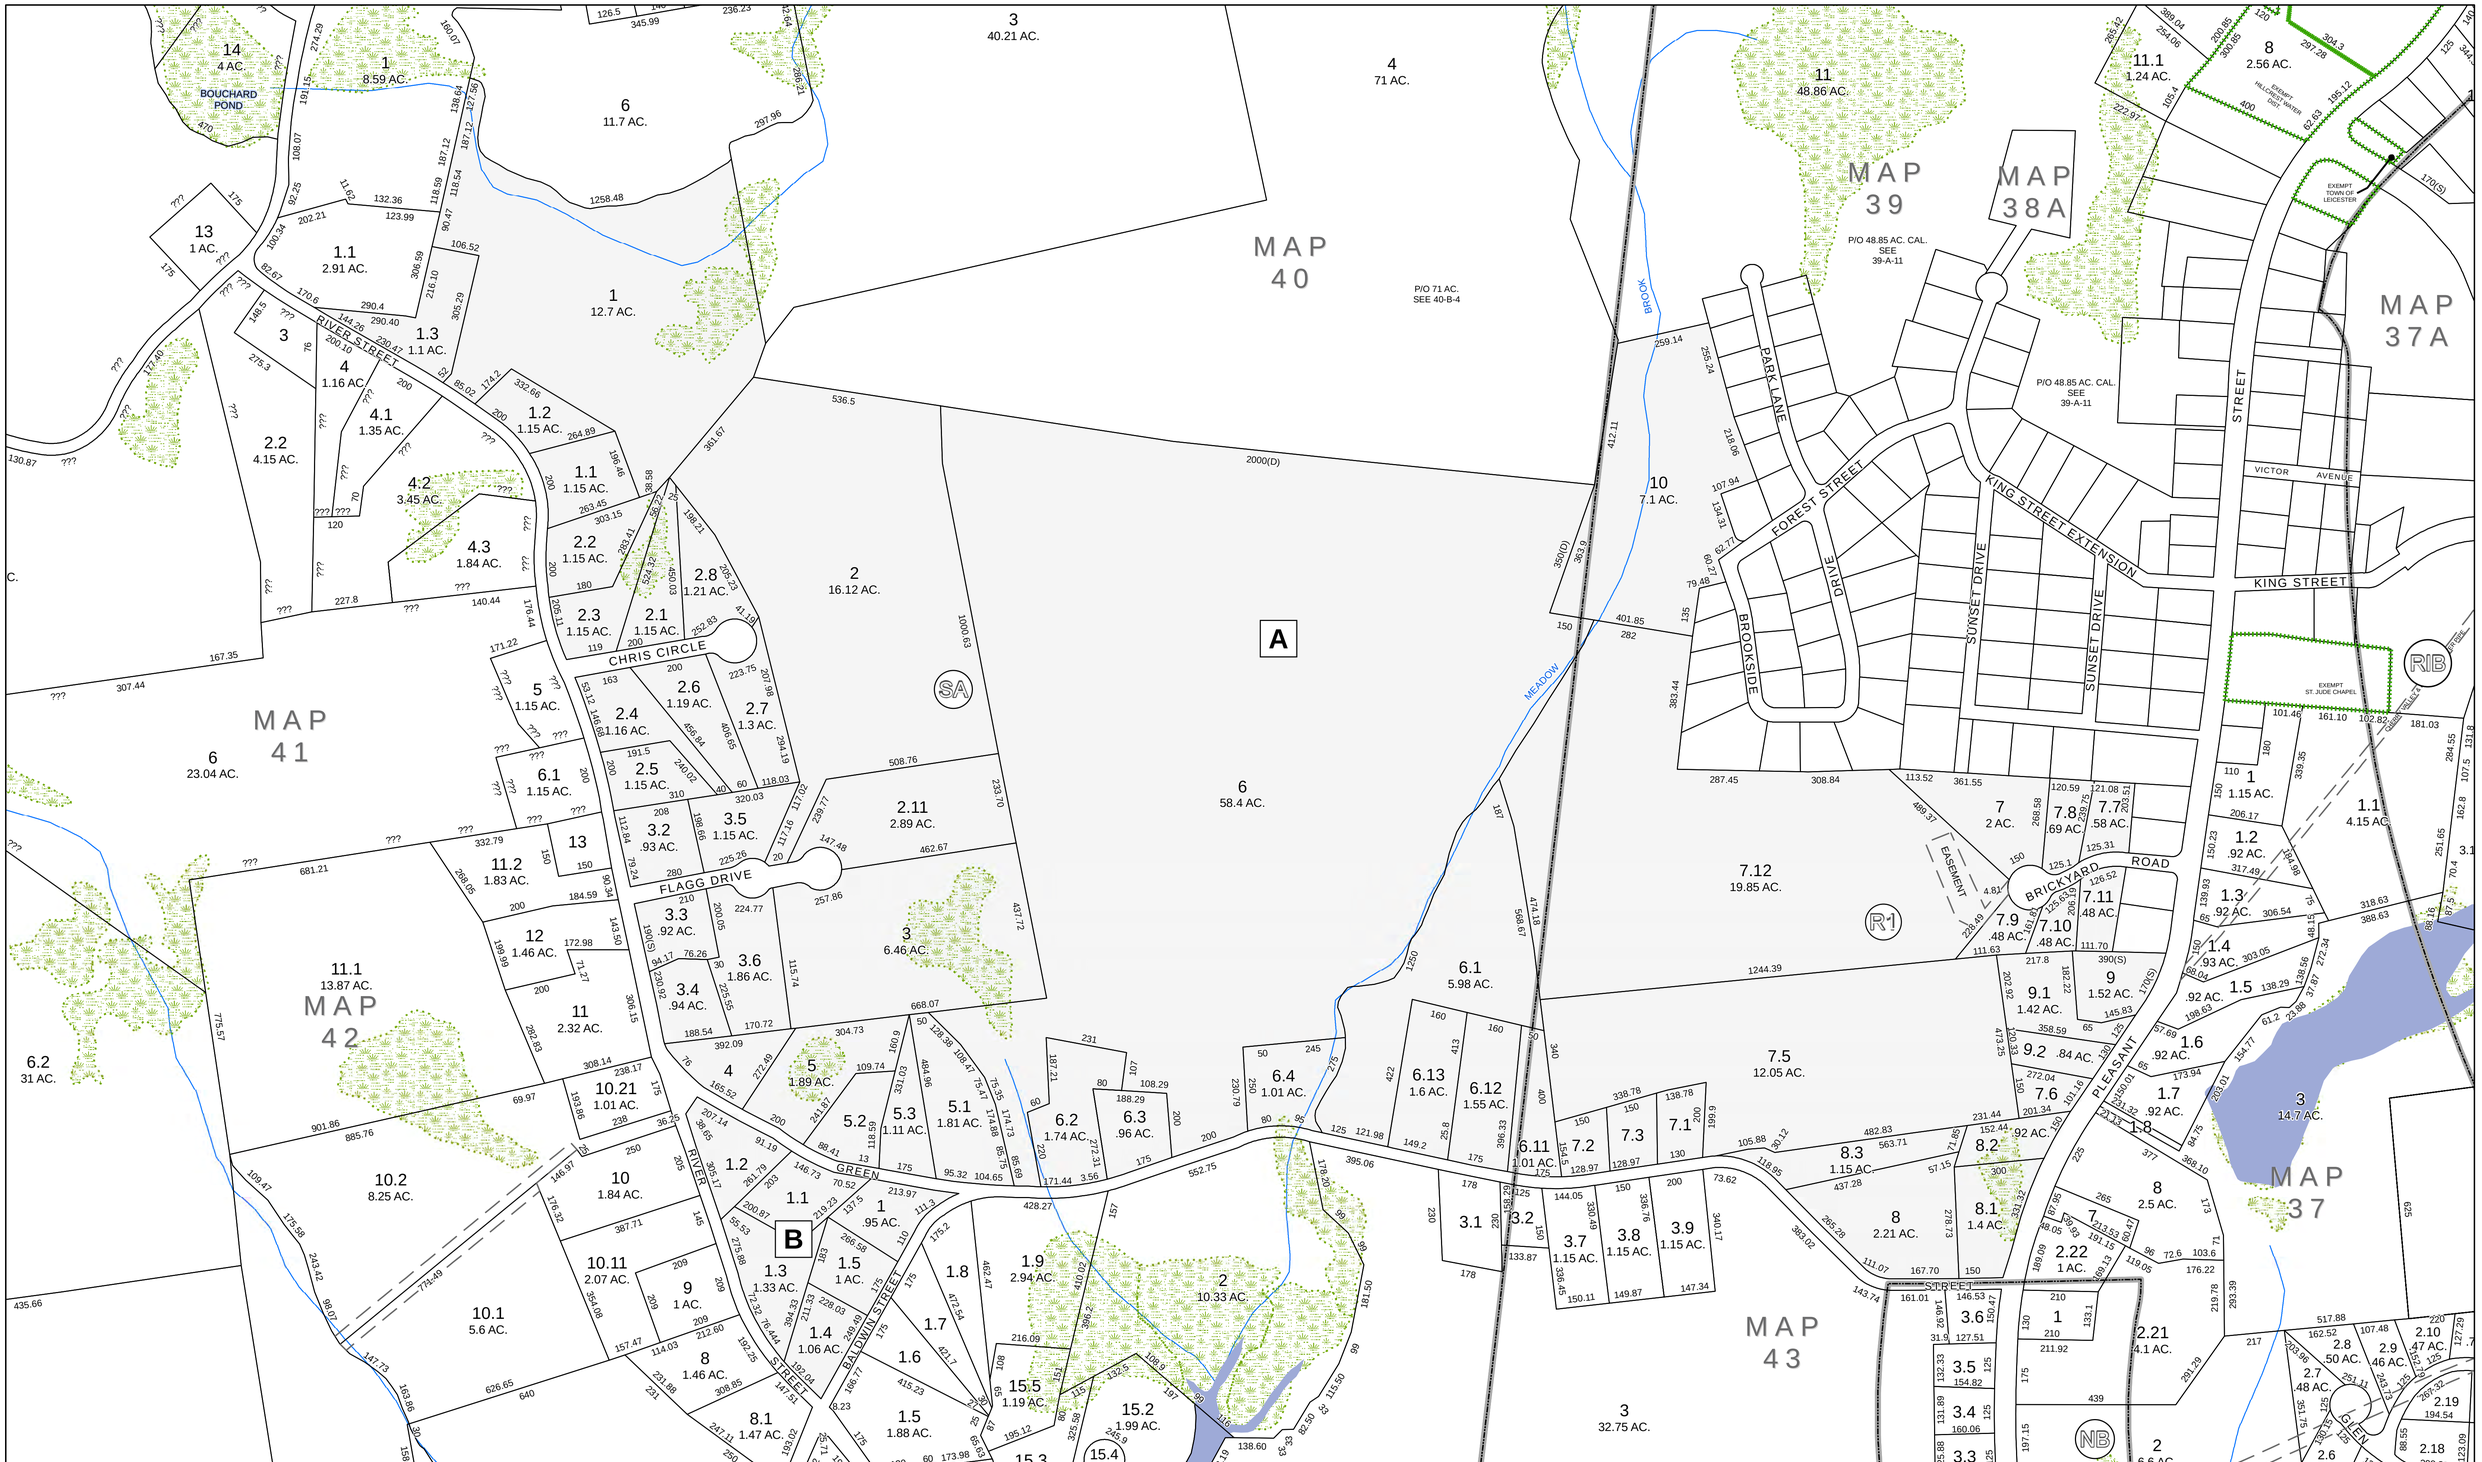


FOR TAX PURPOSES ONLY

THIS MAP IS FOR ASSESSMENT PURPOSES. IT IS NOT TO BE USED FOR LEGAL DESCRIPTION OR CONVEYANCE.

THE HORIZONTAL DATUM IS THE MASSACHUSETTS STATE PLANE COORDINATE SYSTEM, NAD 83

PRODUCED IN 2014 BY
CMRPC
Central Massachusetts Regional Planning Commission
2 WASHINGTON SQUARE, UNION STATION
WORCESTER, MA 01604

**LEGEND**

- PROPERTY LINES
- EASEMENTS
- EXEMPT PROPERTY
- MAP FOCUS
- BLOCK LETTER
- TOWN BOUNDARY
- WATER
- STREAMS
- WETLANDS
- RAILROAD
- ZONING DISTRICTS

# TOWN OF LEICESTER

BOARD OF ASSESSORS

LEICESTER, MASS.

N W E S

REVISED TO: JANUARY 1, 2014

MAP NO. 038

SCALE 1 in = 200 feet

Date: 7/31/2014 Path: H:\Projects\O_Leicester_GIS\Leicester_Assessor_Maps_26x36.mxd