Leicester Town Common | SHARED USED PATH AND PEDESTRIAN IMPROVEMENTS

HOWARD STEIN HUDSON
Engineers + Planners

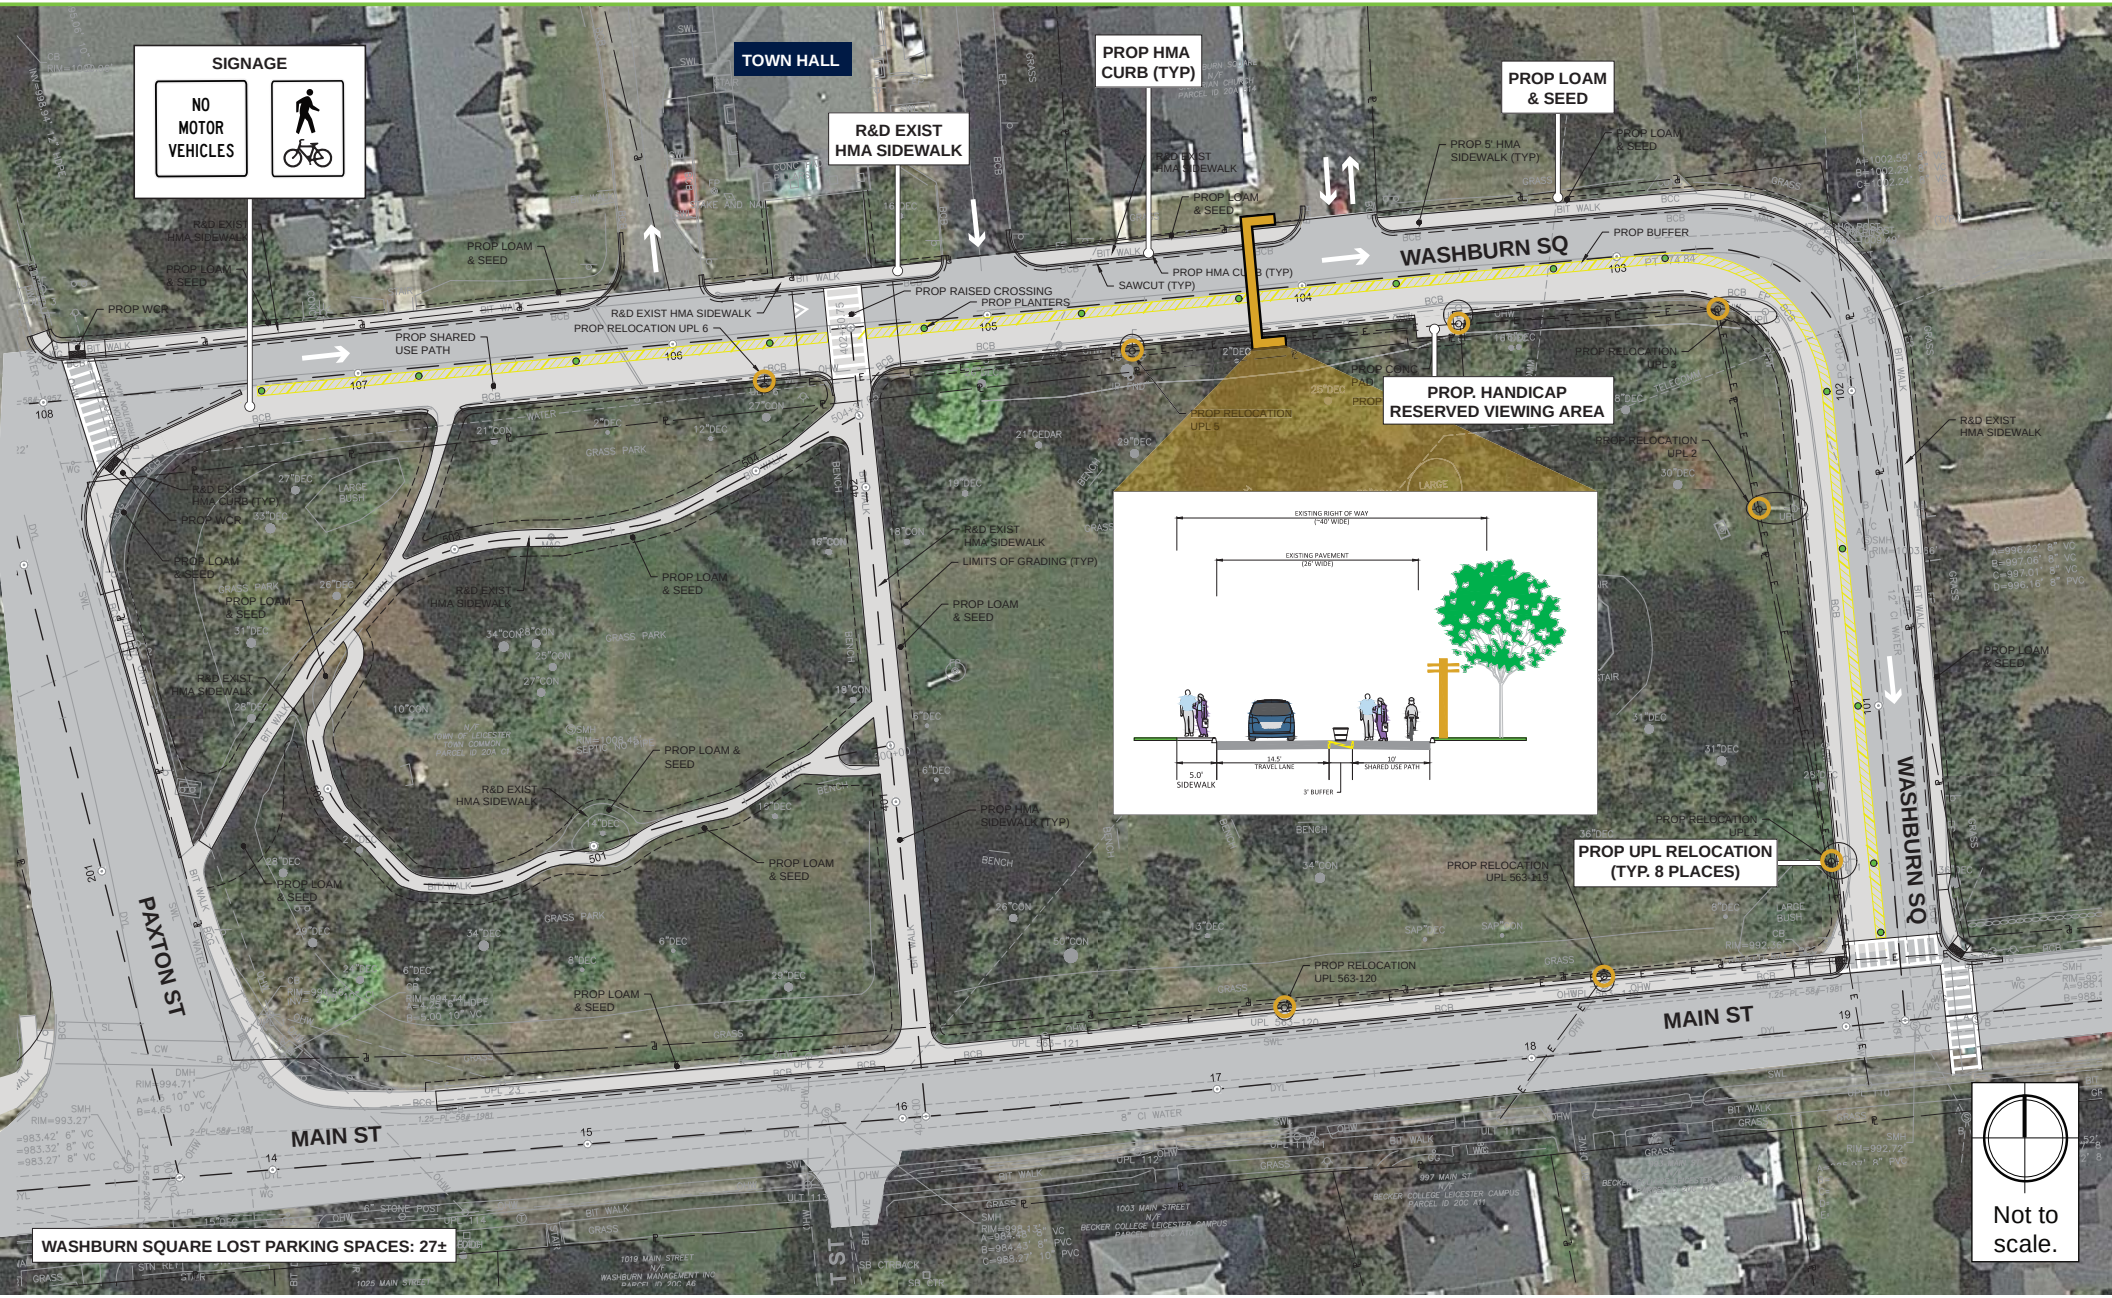

WASHBURN SQUARE LOST PARKING SPACES: 27±