RECEIVED

MAR 30 2017

Town of Leicester
Development & Inspectional Services

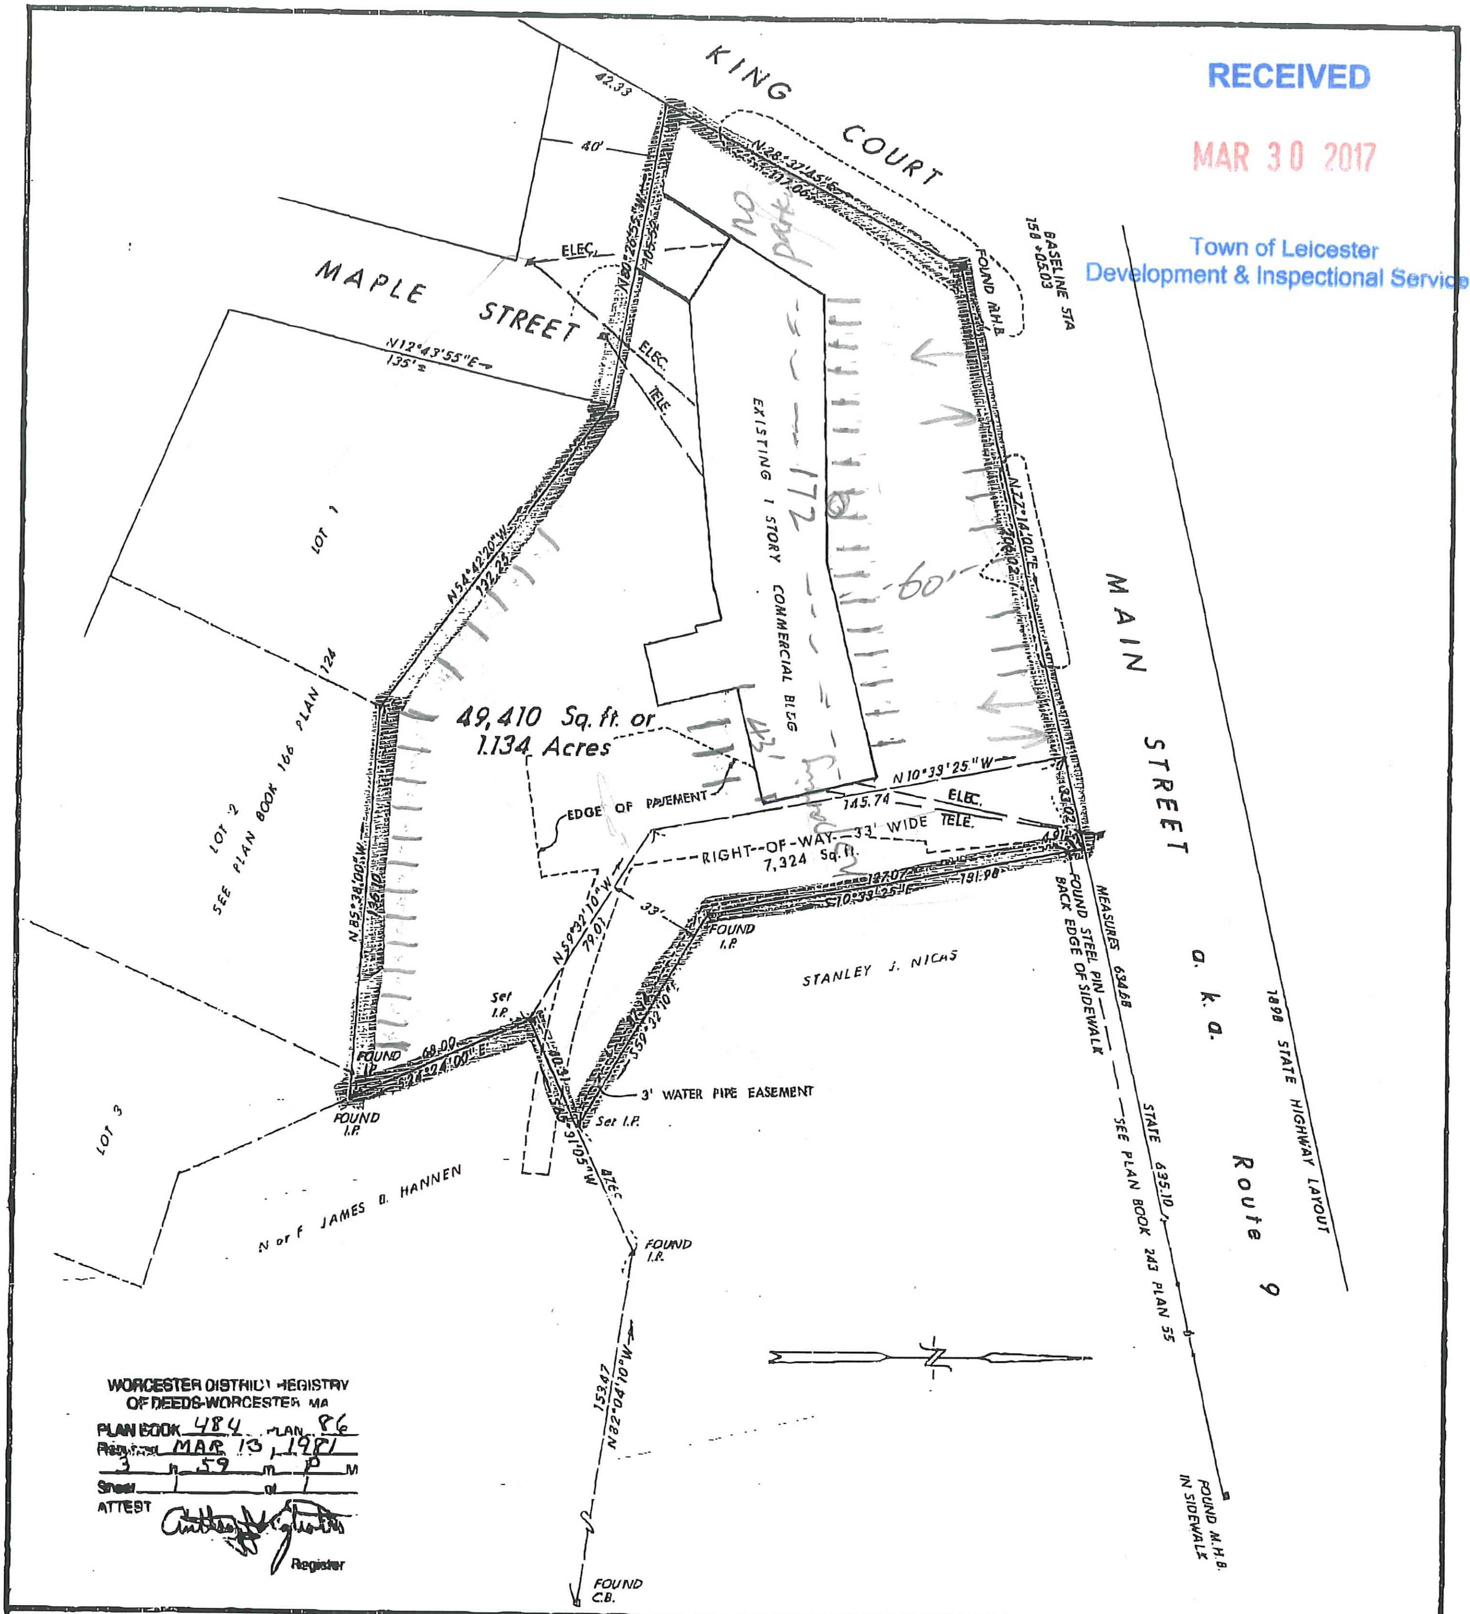

WORCESTER DISTRICT REGISTRY
OF DEEDS-WORCESTER MA
PLAN BOOK 484 PLAN 86
Received MAR 13, 1981
3 h 59 m P M
Sheet 1 of 1
ATTEST
Register

RESERVED FOR REGISTRY OF DEEDS USE ONLY

I HEREBY CERTIFY THAT: THE PROPERTY LINES SHOWN ARE THE LINES DIVIDING EXISTING OWNERSHIPS AND THE LINES OF STREETS AND WAYS SHOWN ARE THOSE OF PUBLIC OR PRIVATE STREETS OR WAYS ALREADY ESTABLISHED, AND THAT NO NEW LINES FOR DIVISION OF EXISTING OWNERSHIP OR FOR NEW WAYS ARE SHOWN.

Allen F. Paige 3/12/81

ALLEN F. PAIGE 03760

LAND IN LEICESTER, MASSACHUSETTS

OWNED BY

ROBERT J. MATHIEU

SCALE: 1" = 30'

2 - 26 - 81

30 20 10 0 30 60 90

A.F. PAIGE ASSOCIATES, REGISTERED ENGINEERS & LAND SURVEYORS
P.O. BOX 86 WORCESTER, MASSACHUSETTS 01613

I CERTIFY THAT THIS PLAN HAS BEEN PREPARED IN CONFORMITY WITH RULES AND REGULATIONS OF THE REGISTERS OF DEEDS OF THE COMM. OF MASS.

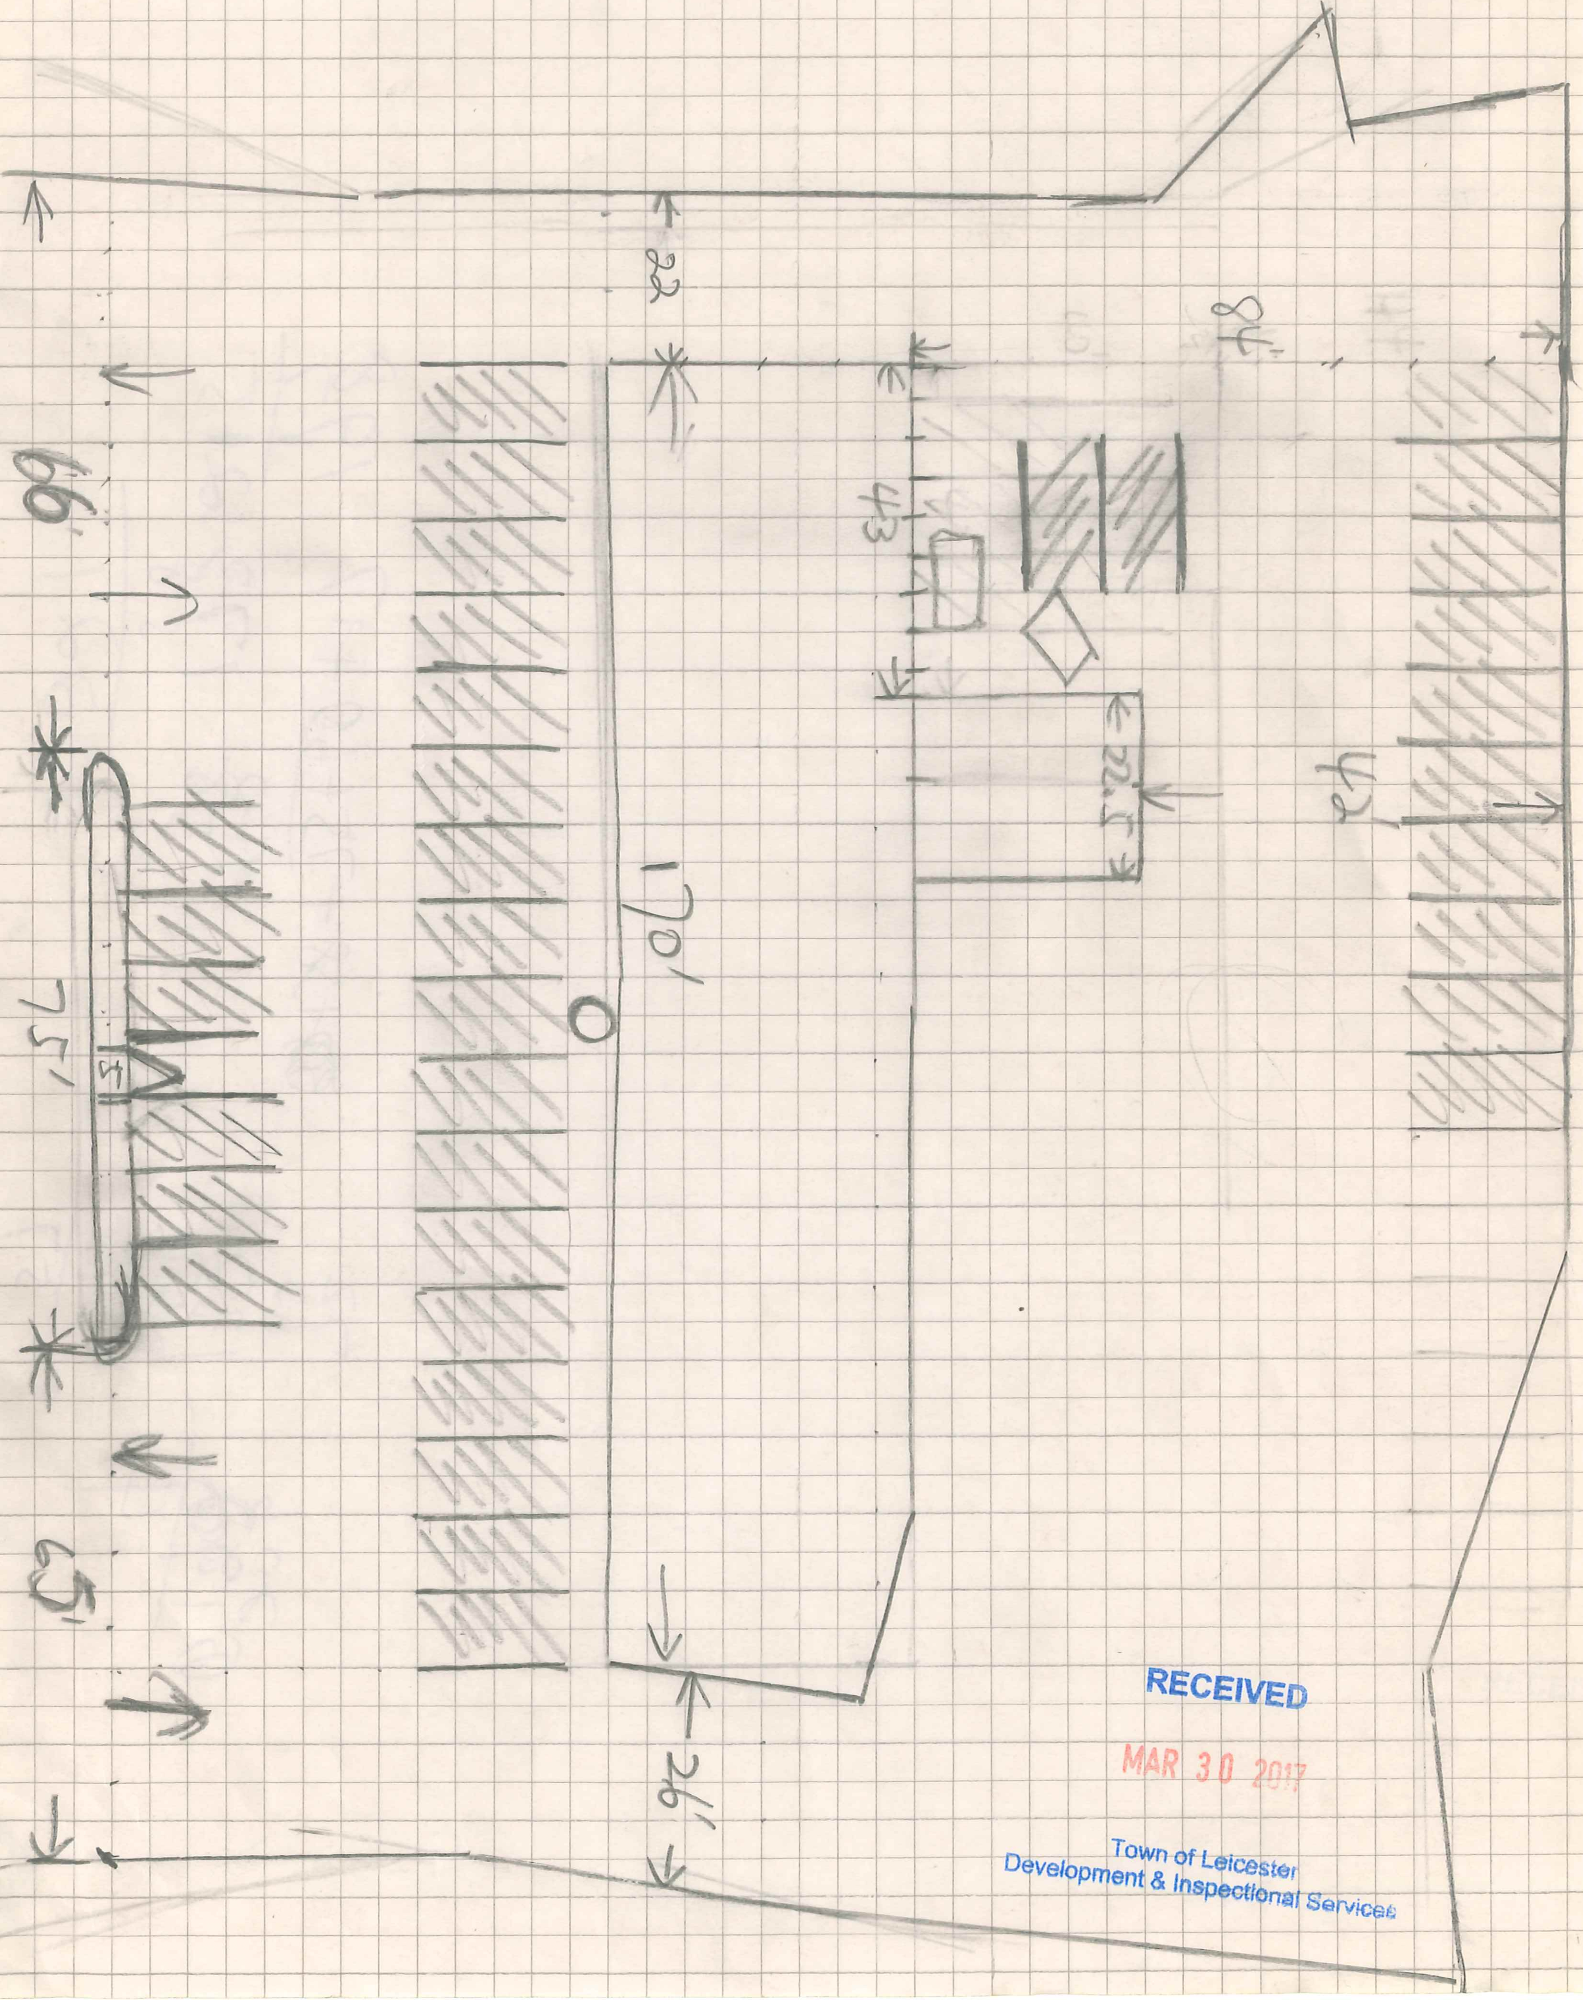

RECEIVED
MAR 30 2017
Town of Leicester
Development & Inspectional Services

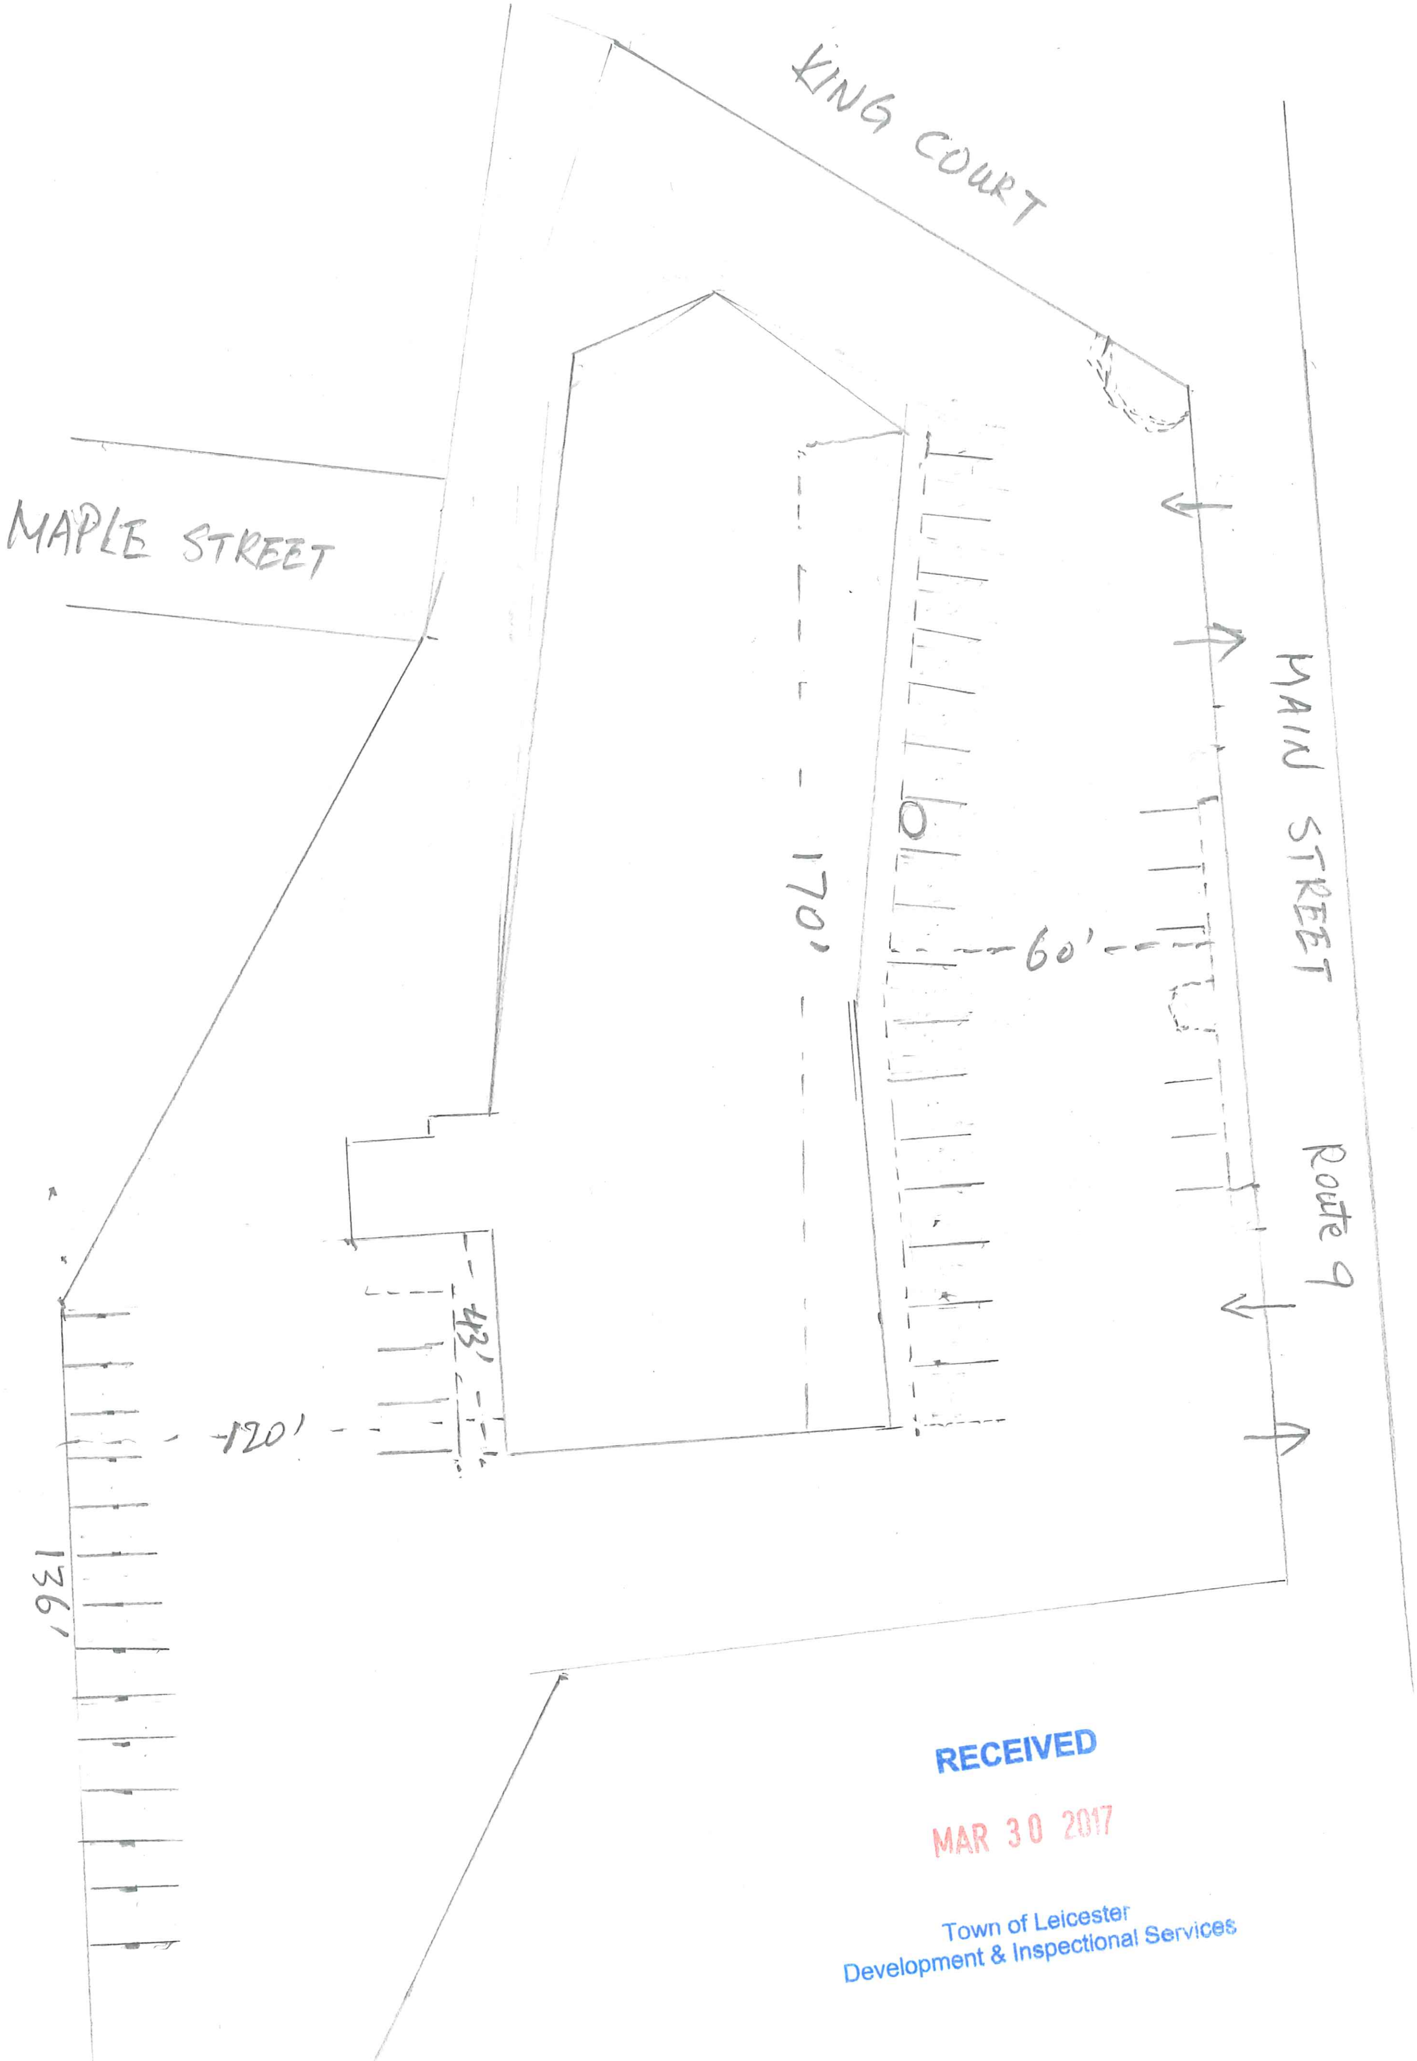

RECEIVED
MAR 30 2017
Town of Leicester
Development & Inspectional Services

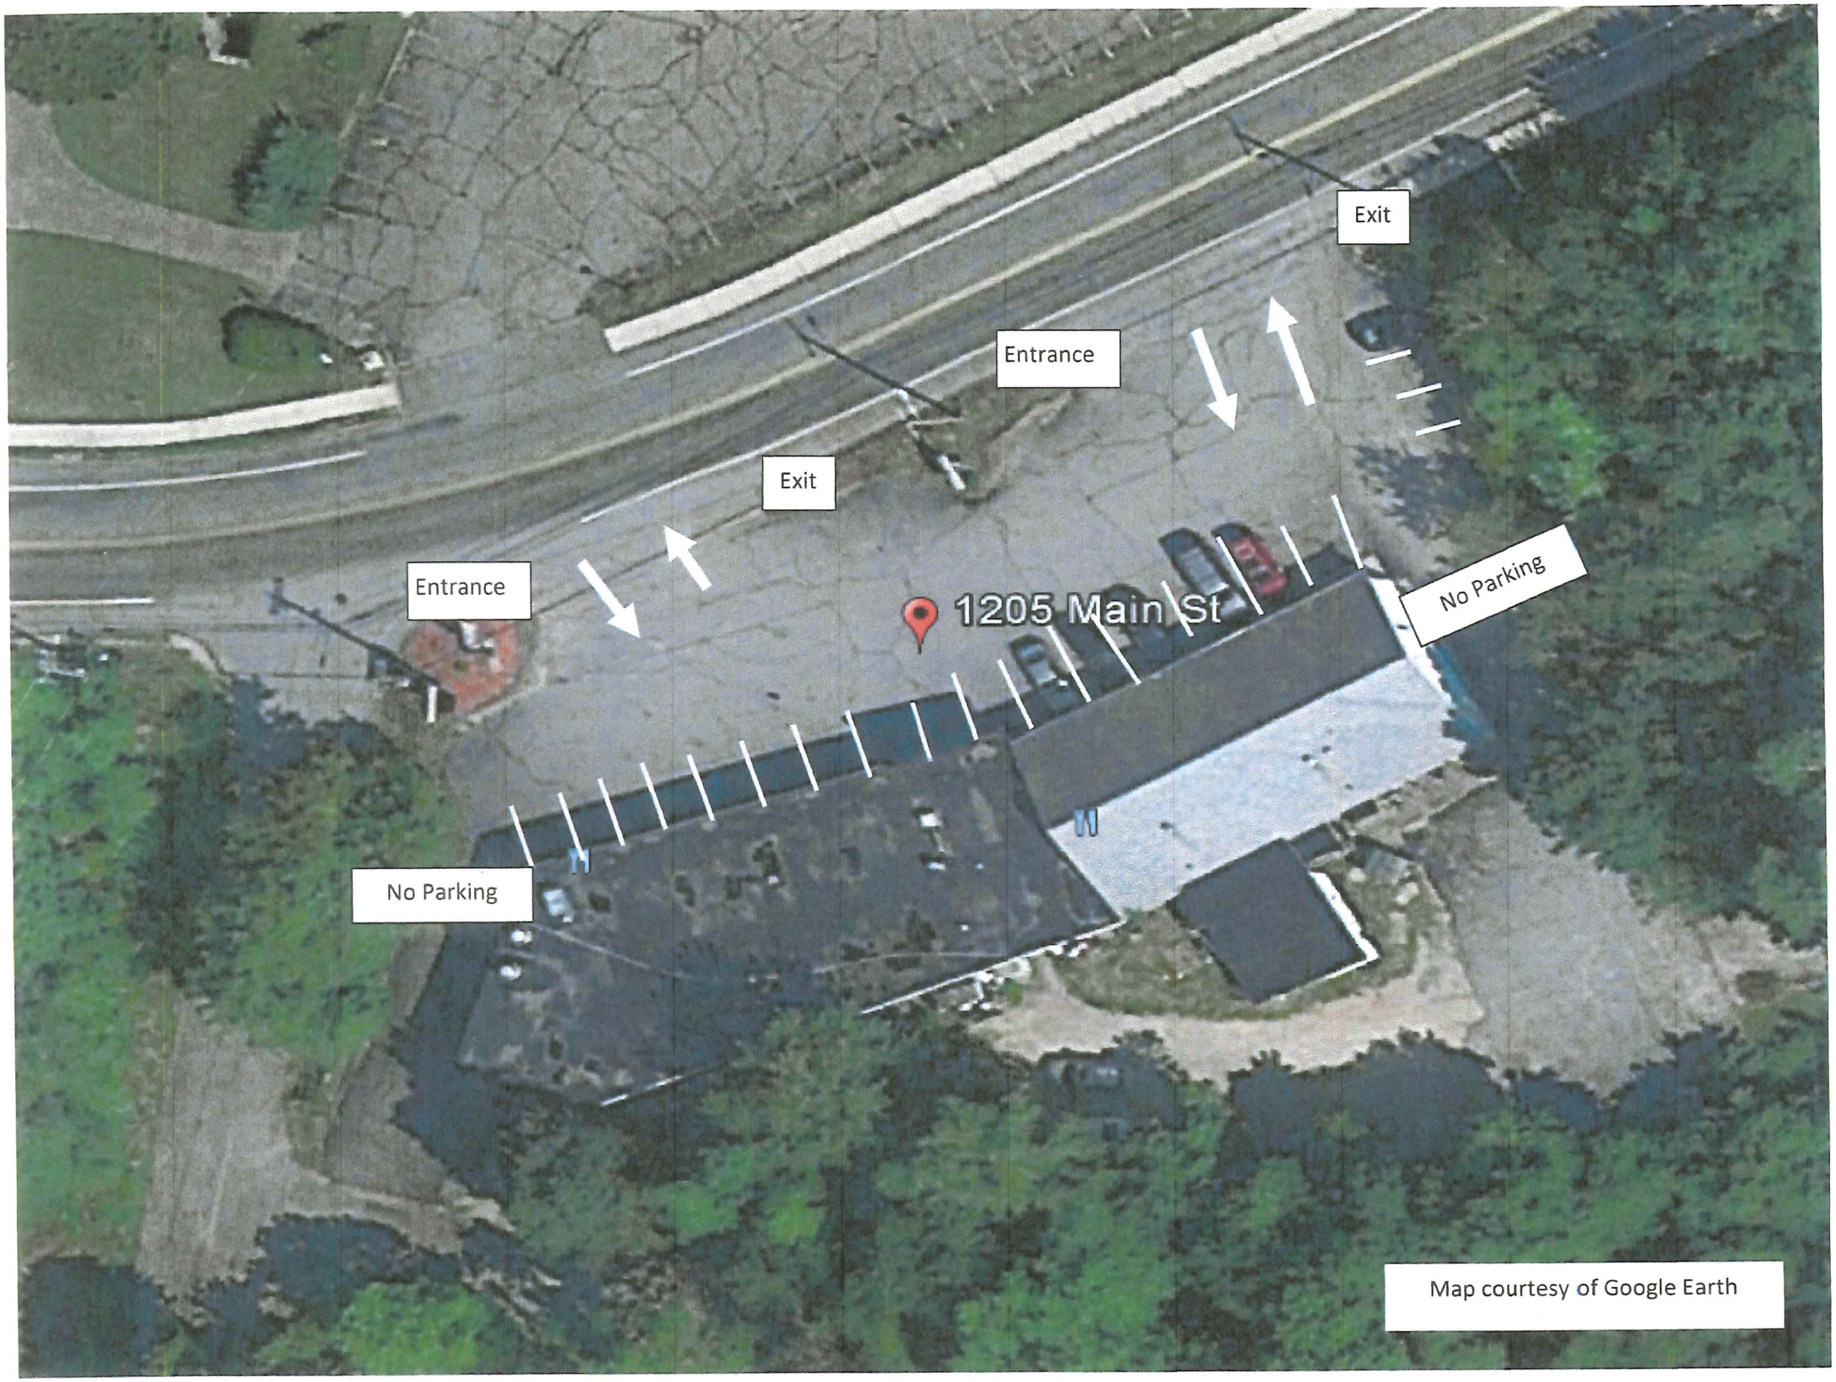

Map courtesy of Google Earth

10x20